SKILLING - HELLE - CHRISTIANSEN - ROBERTSON Structural & Civil Engineers

PROJECT THE WORLD TRADE CENTER | TITLE VERTICAL BRACING DETAIL 813G | DATE 3-13-68

REVISIONS

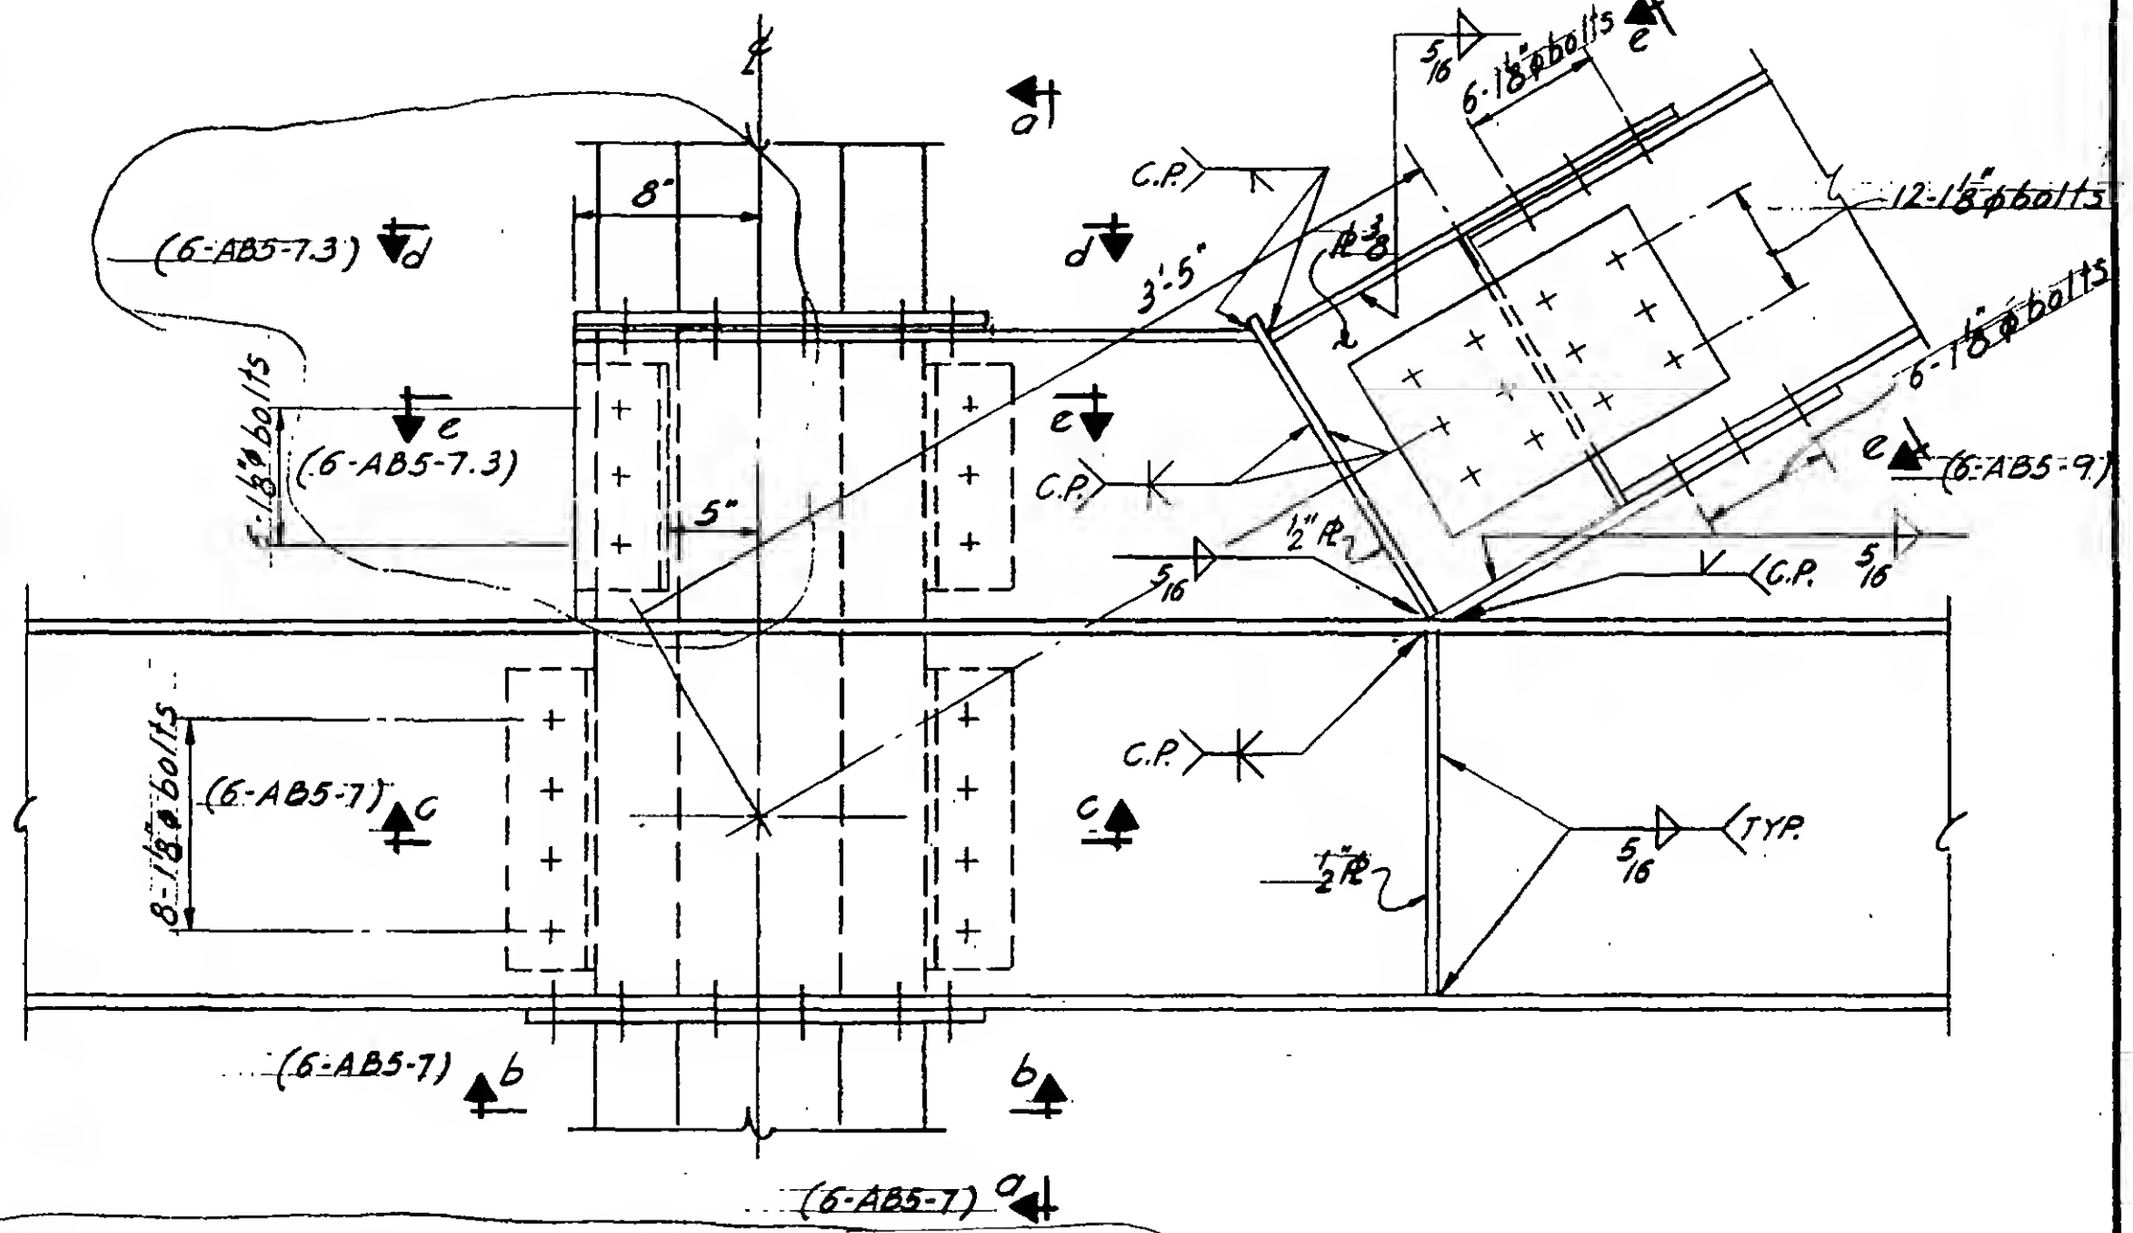

Detail 8136 is at col. 604, floor 6, col. 605, floor 4 & 6 Tower A and was formerly detail 813A
Circled area indicates portion revised.

LICENSED PROFESSIONAL ENGINEER LESLIE E. ROBERTSON No. 34360 UNIVERSITY OF THE STATE OF NEW YORK

6-AB5-11.4