
WORTHINGTON, SKILLING, HELLE & JACKSON — Civil & Structural Engineers

PROJECT	TITLE	DATE
THE WORLD TRADE CENTER	VERTICAL BRACING DETAIL 815A & 815B	6-19-67

REVISIONS

8-14-67
9-29-67

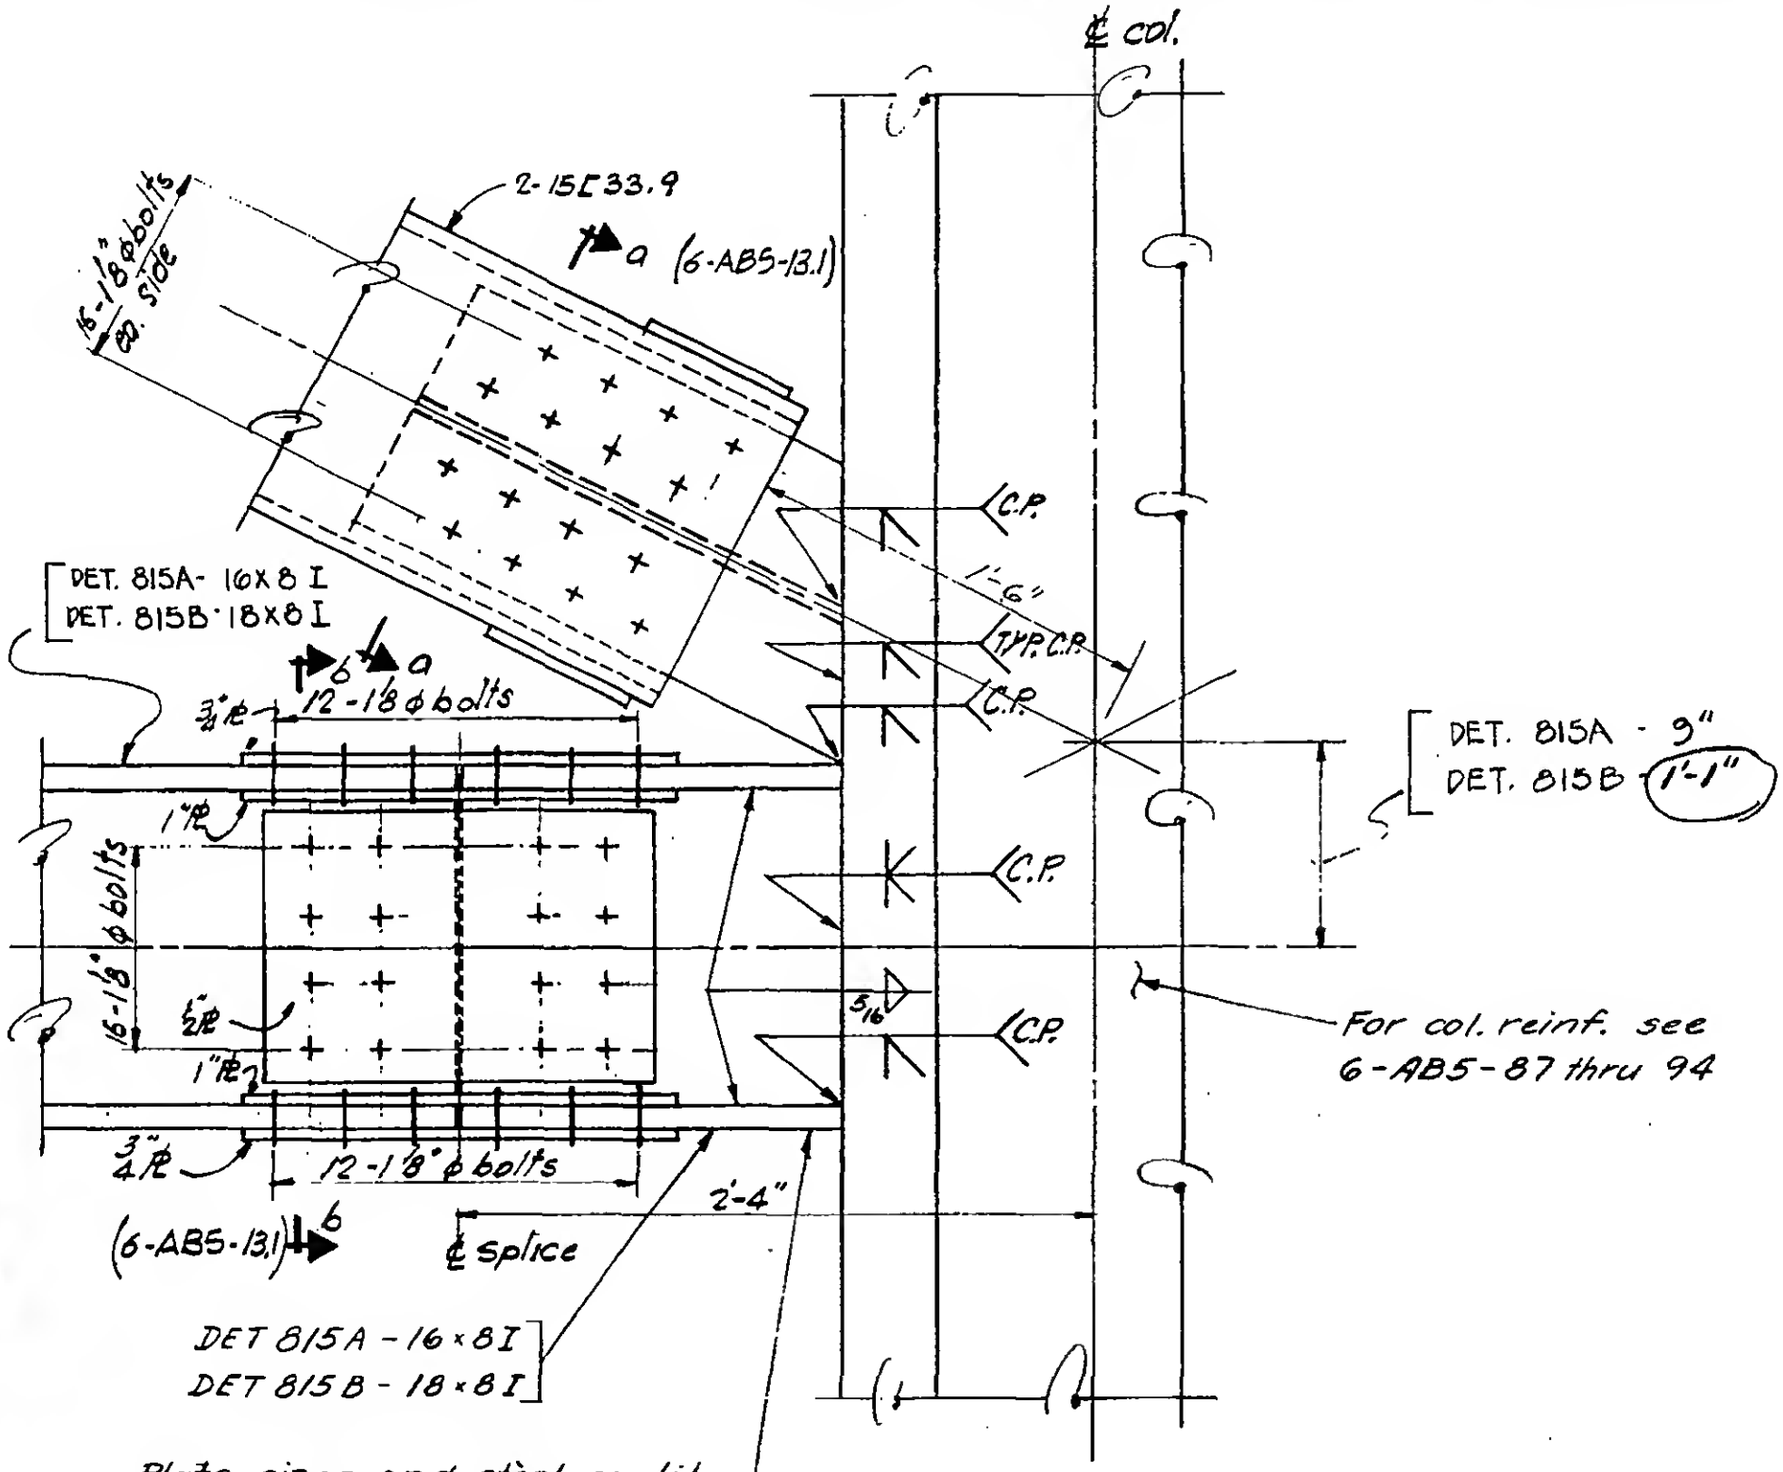

No. 24160
STATE OF NEW YORK

6-ABS-13