
WORTHINGTON, SKILLING, HELLE & JACKSON — Civil & Structural Engineers

PROJECT THE WORLD TRADE CENTER | TITLE VERTICAL BRACING DETAIL (817 A) | DATE 6-19-67

REVISIONS

8-14-67

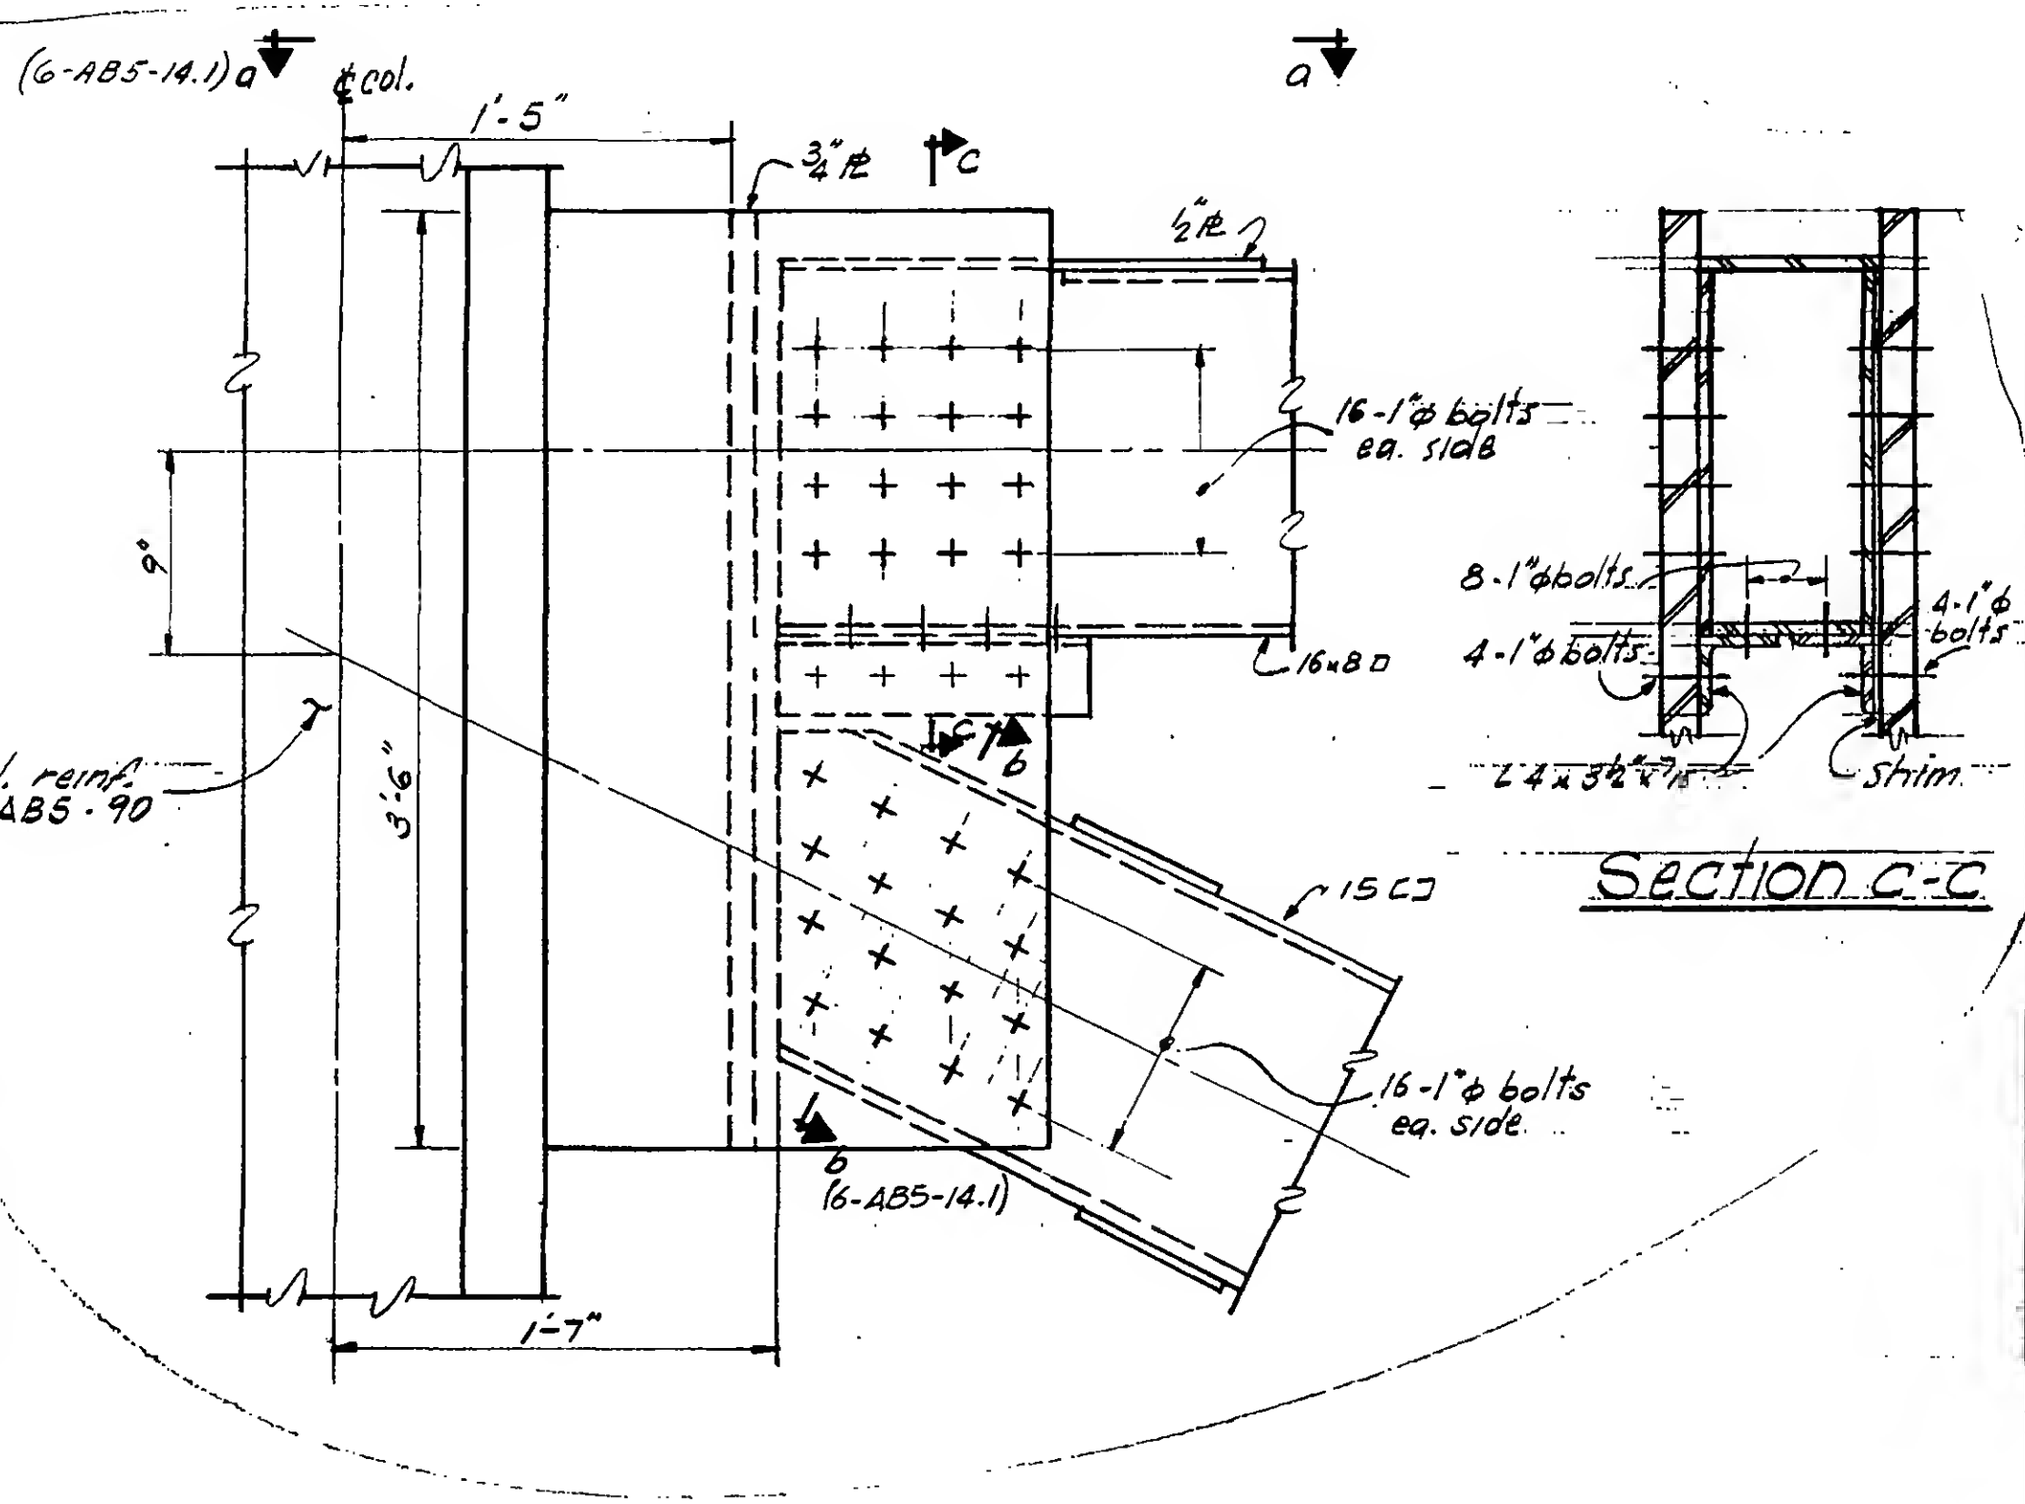

Section C-C

LESLIE E. ROBERTSON No. 34360 REGISTERED PROFESSIONAL ENGINEER STATE OF NEW YORK

6-AB5-15