
WORTHINGTON, SKILLING, HELLE & JACKSON — Civil & Structural Engineers


PROJECT THE WORLD TRADE CENTER | TITLE CONNECTION DETAIL 831 A | DATE 7-14-67

REVISIONS
7-29-67
10-31-67
12-14-67

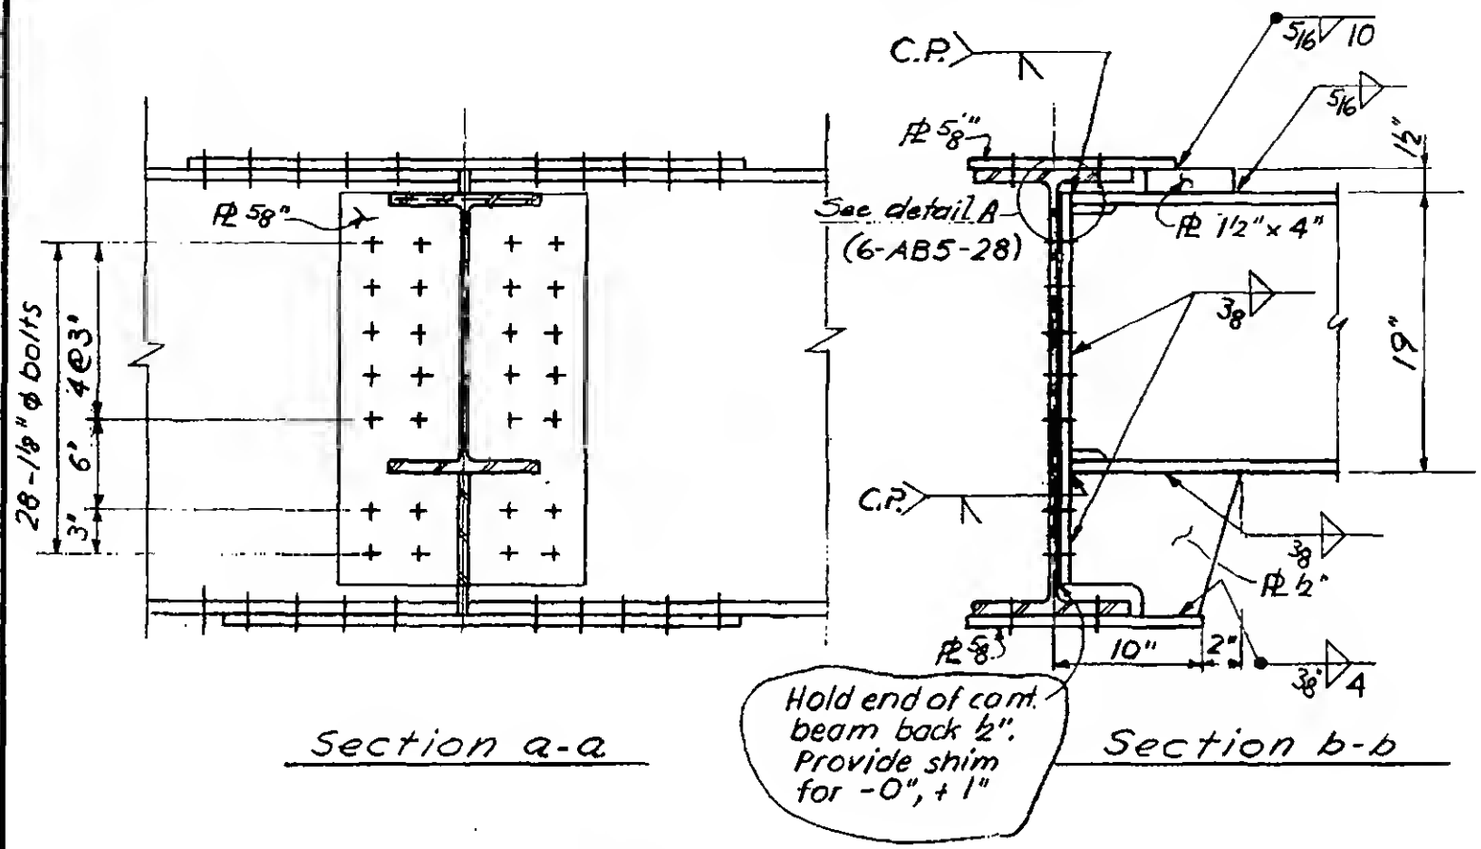


Section a-a

Section b-b

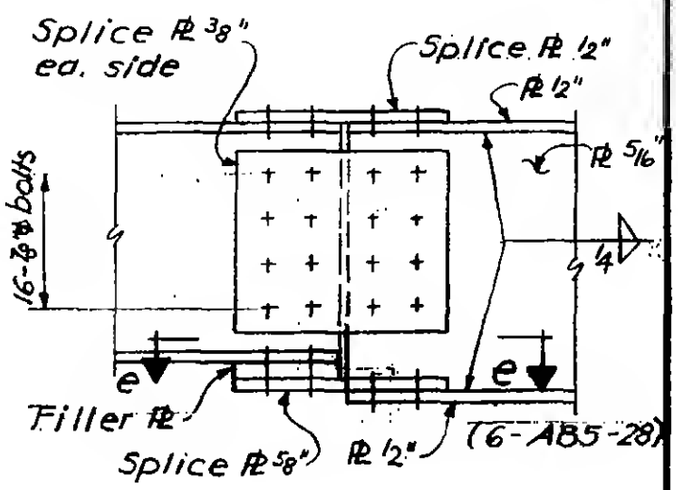

Section c-c

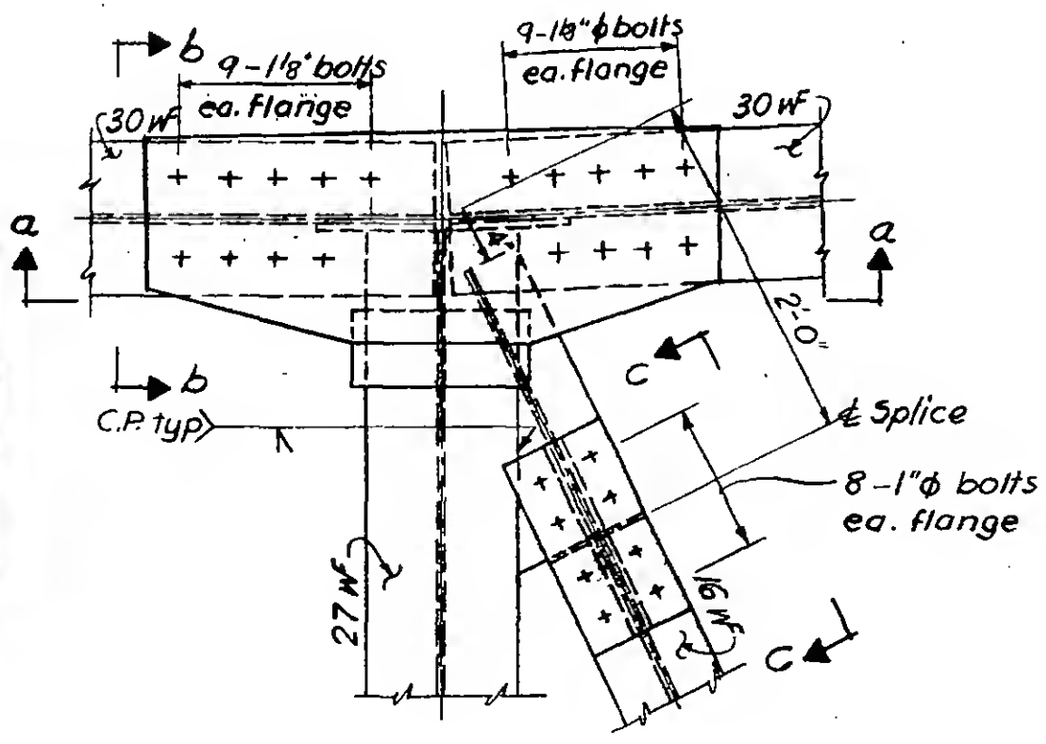

Plan

LICENSED PROFESSIONAL ENGINEER
LESLIE E. ROBERTSON
No. 34360
UNIVERSITY OF THE STATE OF NEW YORK

6-AB5-29