
WORTHINGTON, SKILLING, HELLE & JACKSON — Civil & Structural Engineers

PROJECT THE WORLD TRADE CENTER | TITLE CONNECTION DETAIL 871 A | DATE 7-14-67

EVISIONS


9-29-67

10-4-67

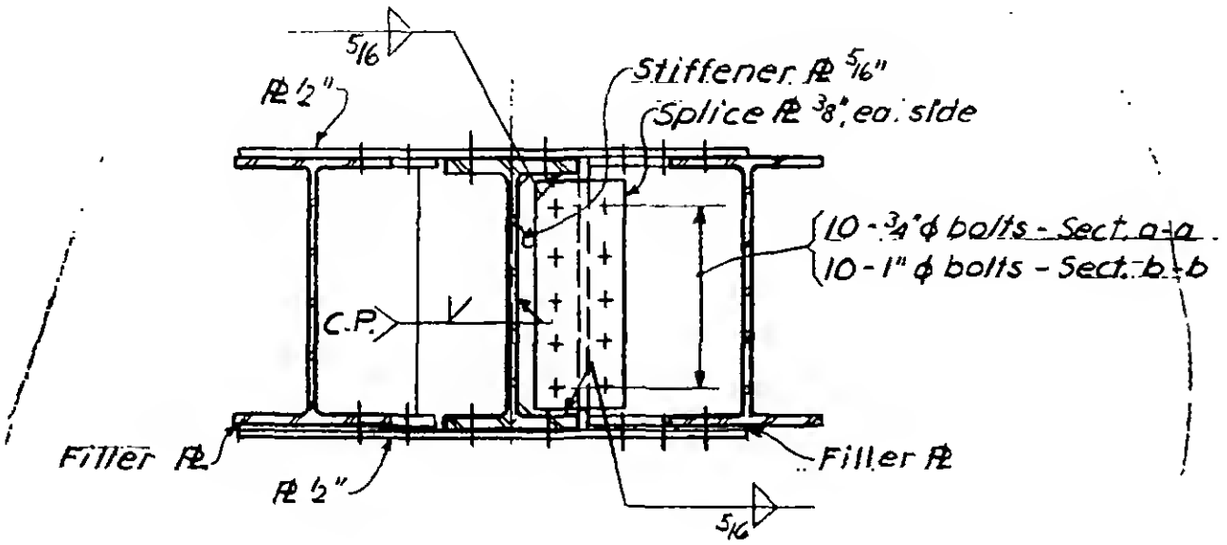

Section a-a

Section b-b, opp. hand

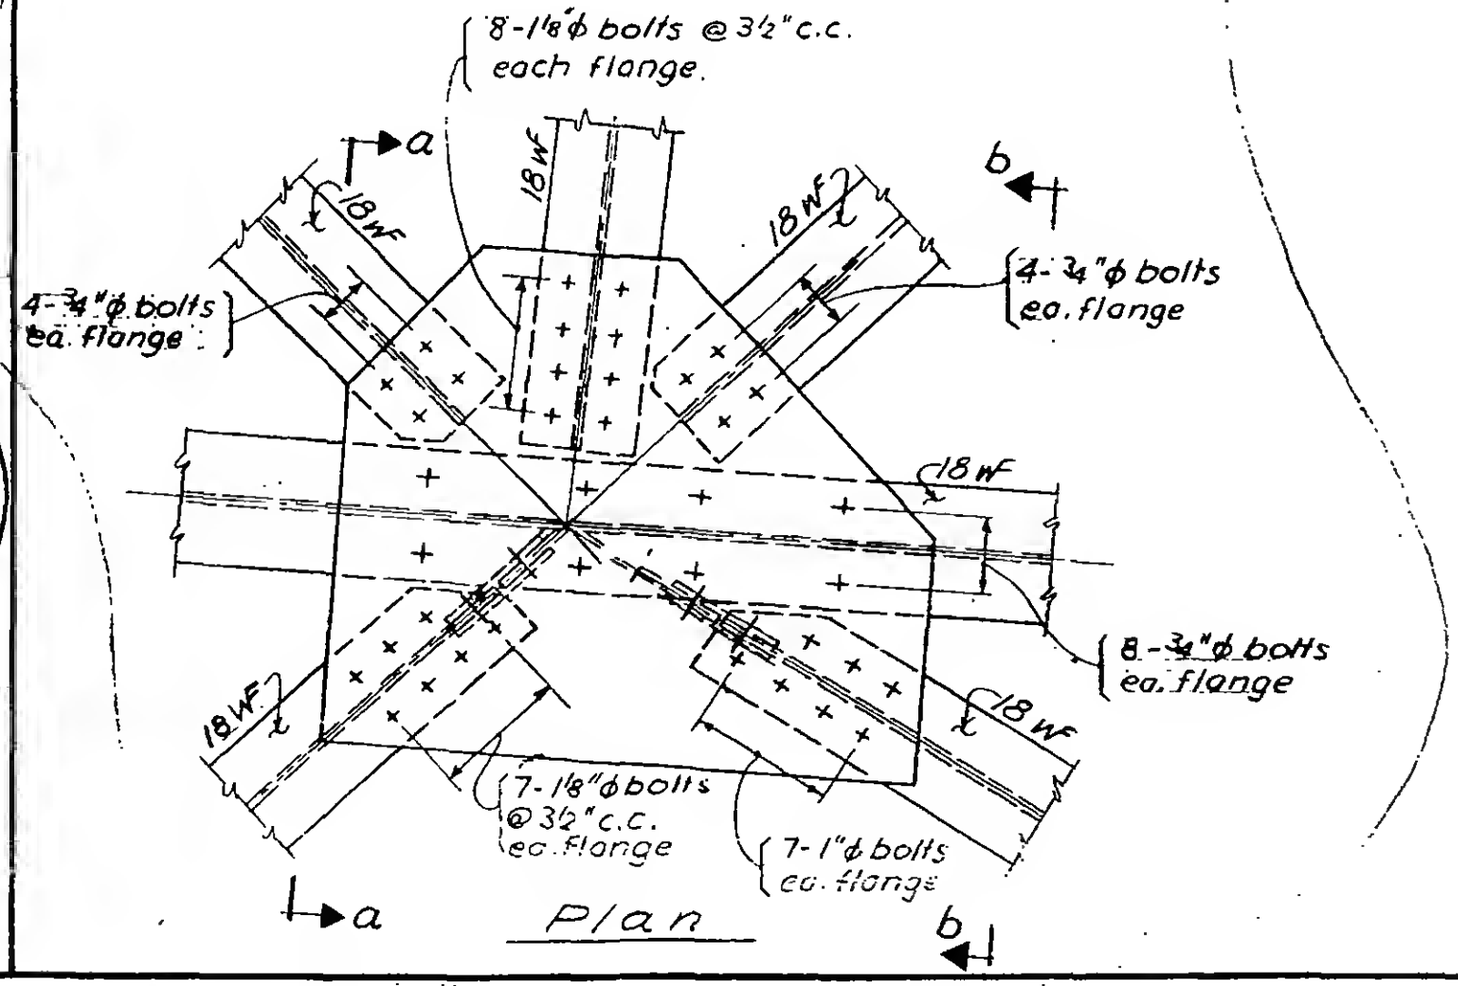

Plan

6-AB5-69

LICENSED PROFESSIONAL ENGINEER
LESLIE E. ROBERTSON
No. 34360
UNIVERSITY OF THE STATE OF NEW YORK