WORTHINGTON, SKILLING, HELLE & JACKSON — Civil & Structural Engineers

PROJECT: THE WORLD TRADE CENTER | TITLE: VERTICAL BRACING SECTION B-B | DATE: 10-31-67

REVISIONS

12-19-67
1-24-68

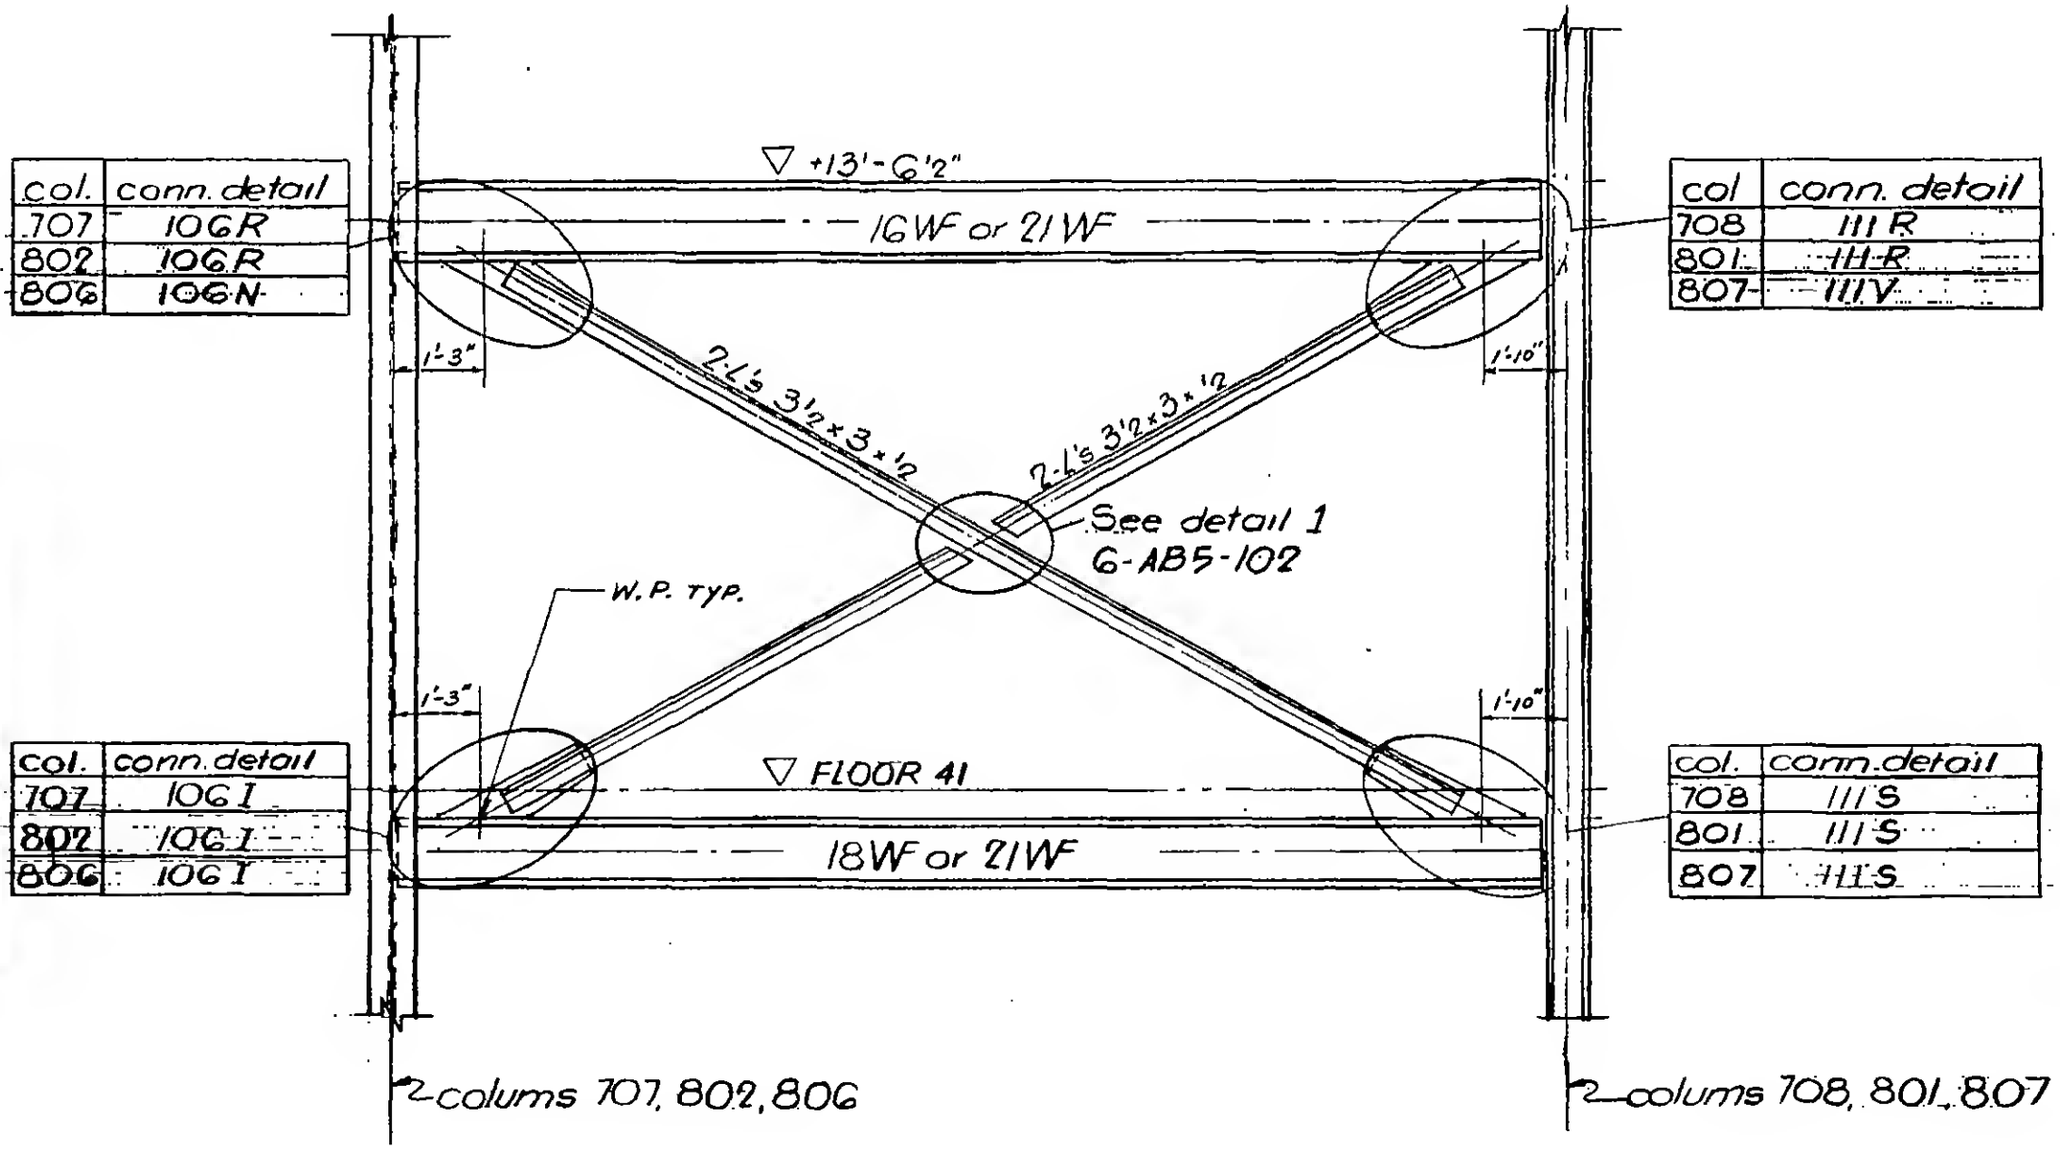


| col. | conn. detail |
|---|---|
| 707 | 106R |
| 802 | 106R |
| 806 | 106N |

| col | conn. detail |
|---|---|
| 708 | 111R |
| 801 | 111R |
| 807 | 111V |

| col. | conn. detail |
|---|---|
| 707 | 106I |
| 802 | 106I |
| 806 | 106I |

| col. | conn. detail |
|---|---|
| 708 | 111S |
| 801 | 111S |
| 807 | 111S |

2 colums 707, 802, 806

2 colums 708, 801, 807

LICENSED PROFESSIONAL ENGINEER
LESLIE E. ROBERTSON
No. 34360
UNIVERSITY OF THE STATE OF NEW YORK

6-AB5-97