
SKILLING - HELLE - CHRISTIANSEN - ROBERTSON  Structural & Civil Engineers

PROJECT THE WORLD TRADE CENTER | TITLE VERTICAL BRACING SECTION D-D | DATE 10-31-67

EVISIONS

12-19-67

2-21-68

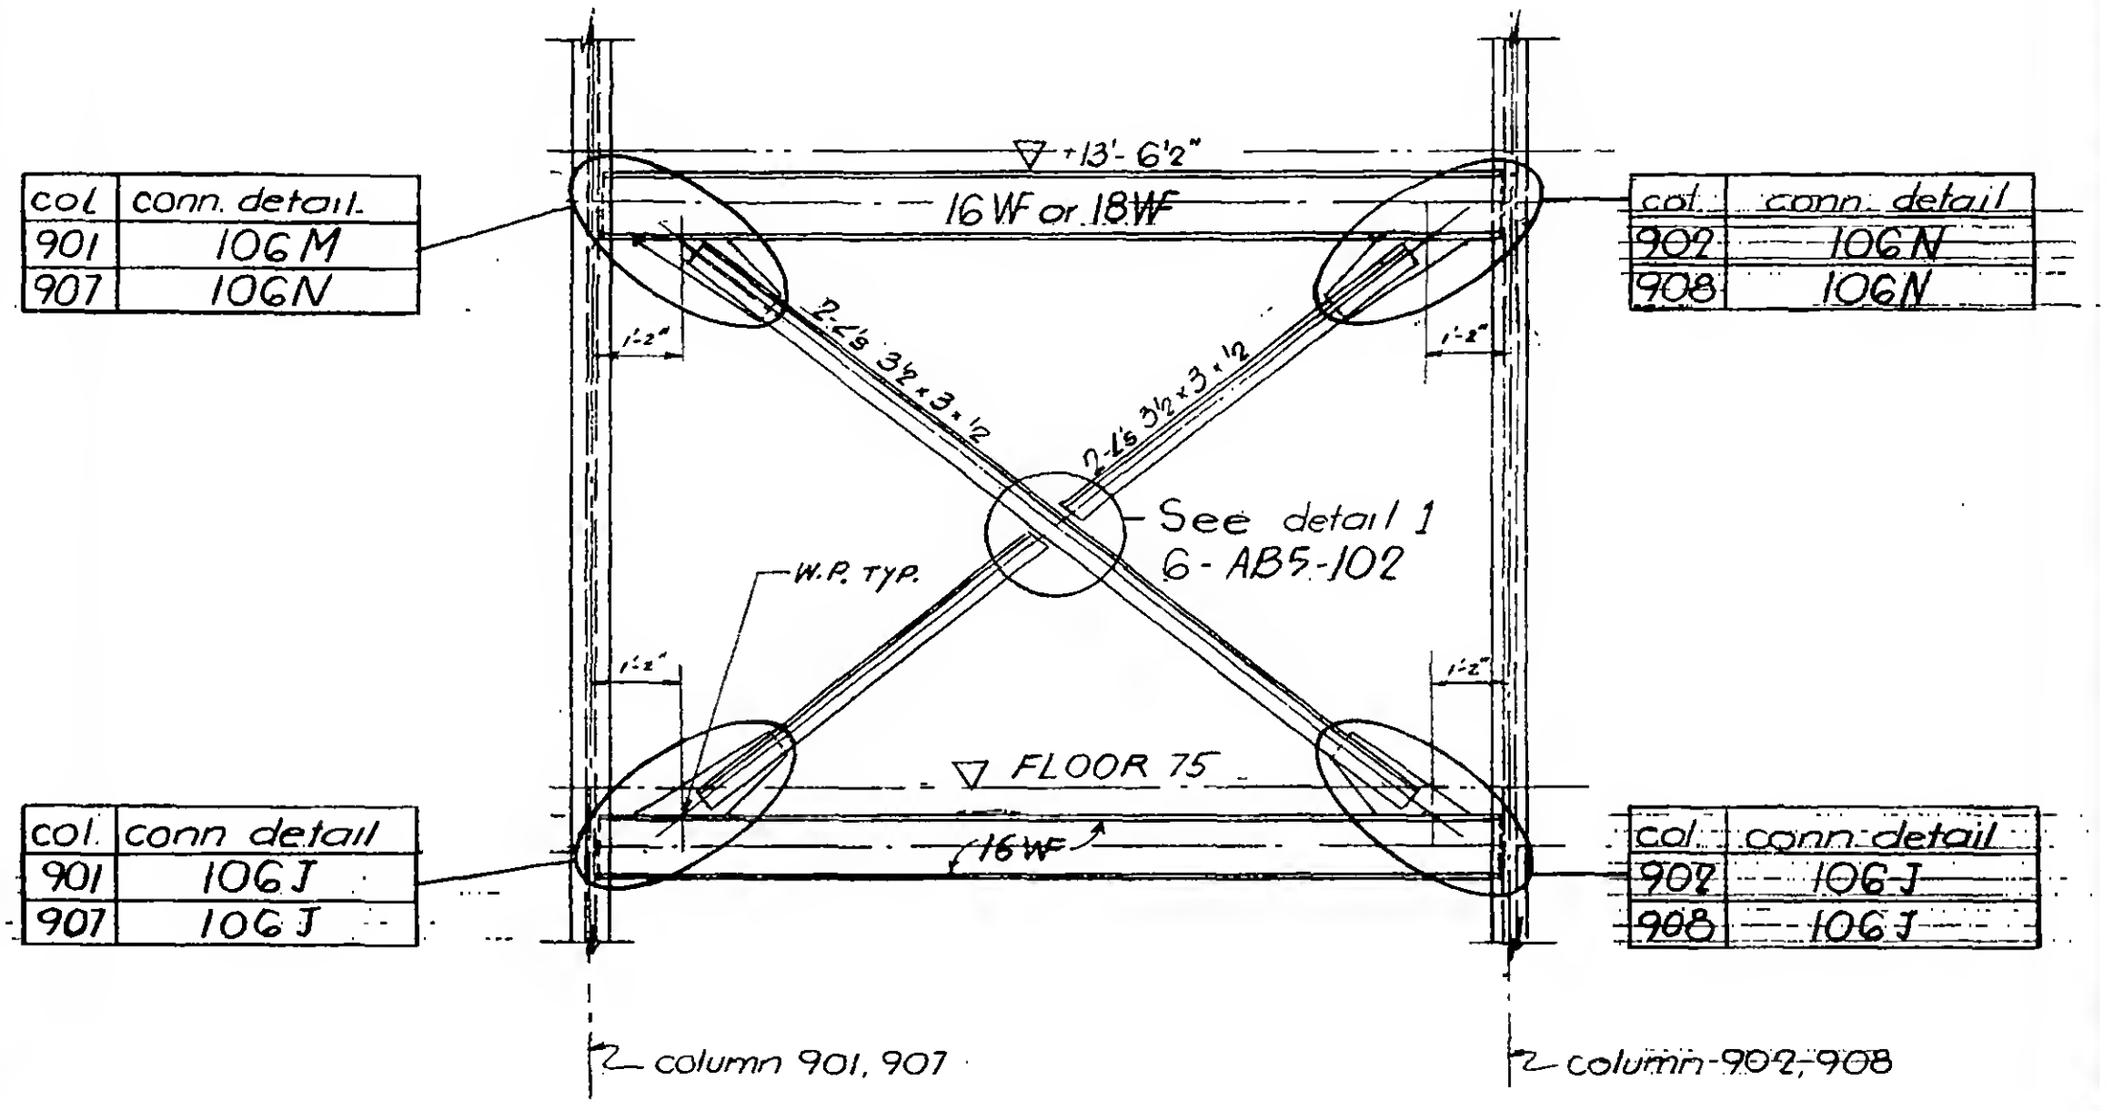


| col | conn. detail |
|---|---|
| 901 | 106M |
| 907 | 106N |

| col. | conn. detail |
|---|---|
| 902 | 106N |
| 908 | 106N |

| col. | conn detail |
|---|---|
| 901 | 106J |
| 907 | 106J |

| col | conn detail |
|---|---|
| 902 | 106J |
| 908 | 106J |

LICENSED PROFESSIONAL ENGINEER
LESLIE E. ROBERTSON
No. 34360
UNIVERSITY OF THE STATE OF N.Y. YORK

6-AB5-100