SKILLING - HELLE - CHRISTIANSEN - ROBERTSON — Structural & Civil Engineers

PROJECT: THE WORLD TRADE CENTER | TITLE: SHEAR PLATE DETAIL | DATE: 9-15-67

EVISIONS

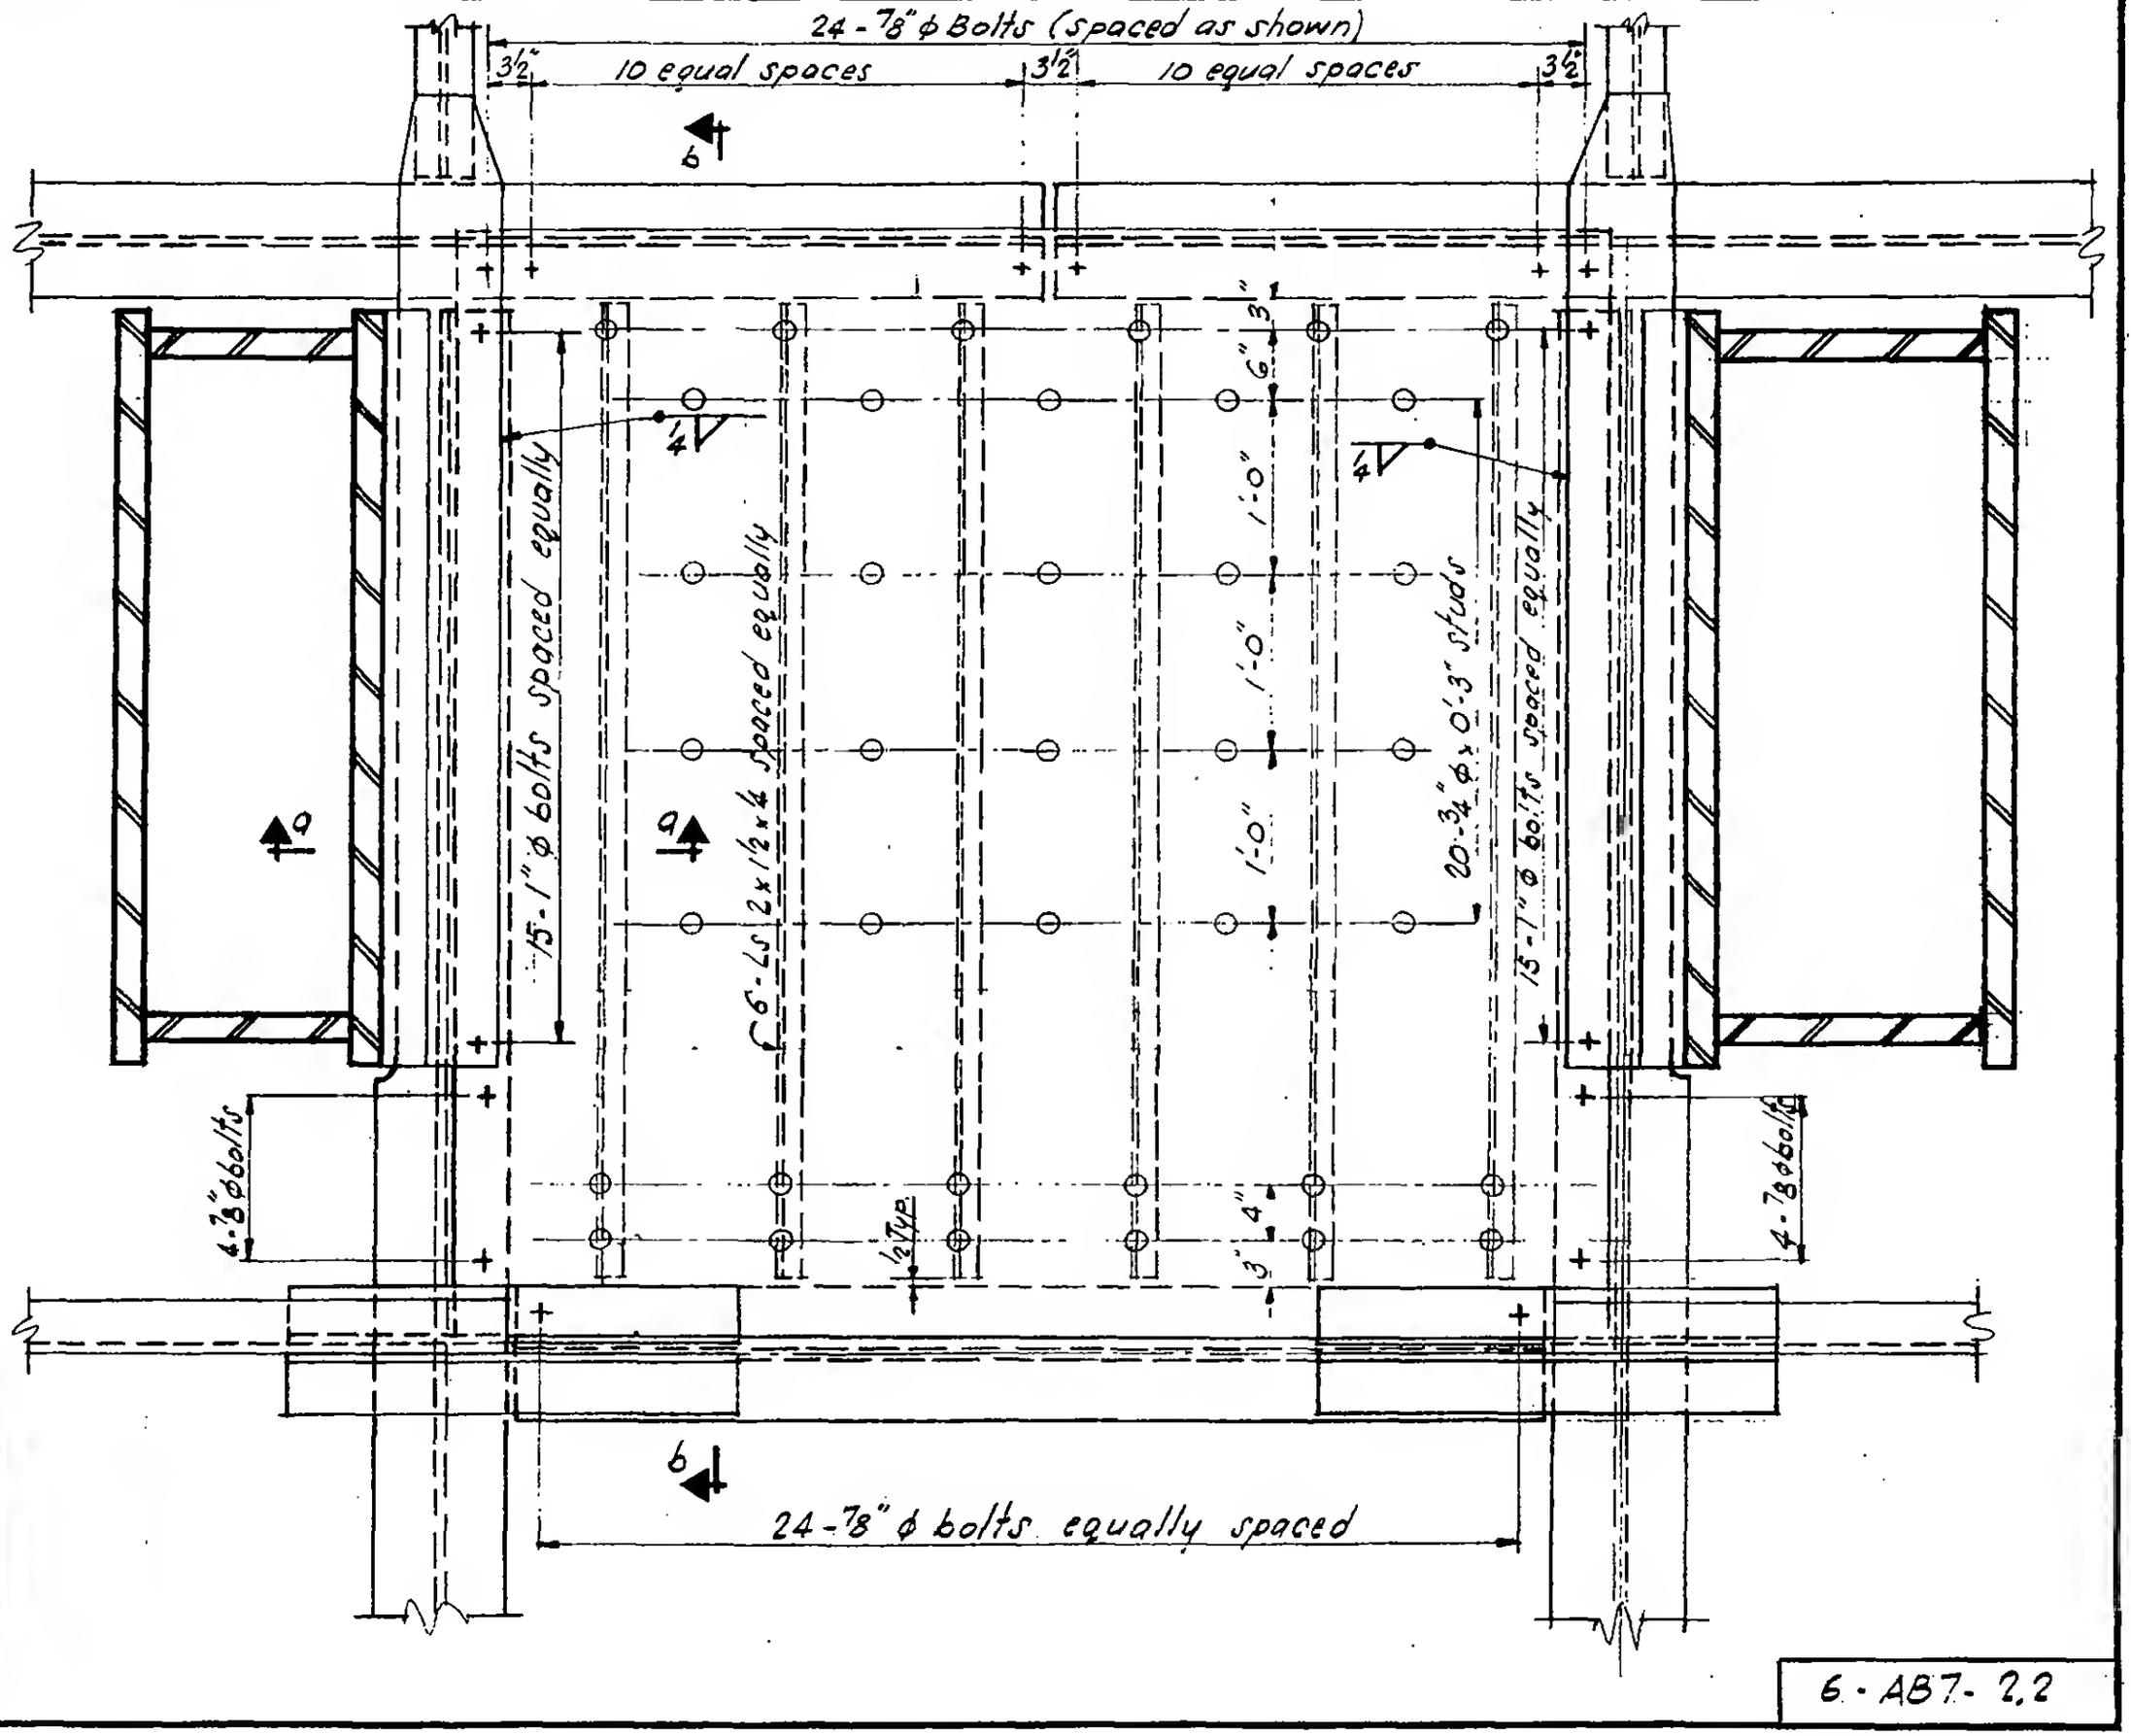

6 - AB7 - 2.2