
SKILLING - HELLE - CHRISTIANSEN - ROBERTSON Structural & Civil Engineers

PROJECT THE WORLD TRADE CENTER | TITLE SHEAR PLATE AT 44TH. FLOOR - SECTIONS | DATE 1-24-68

REVISIONS

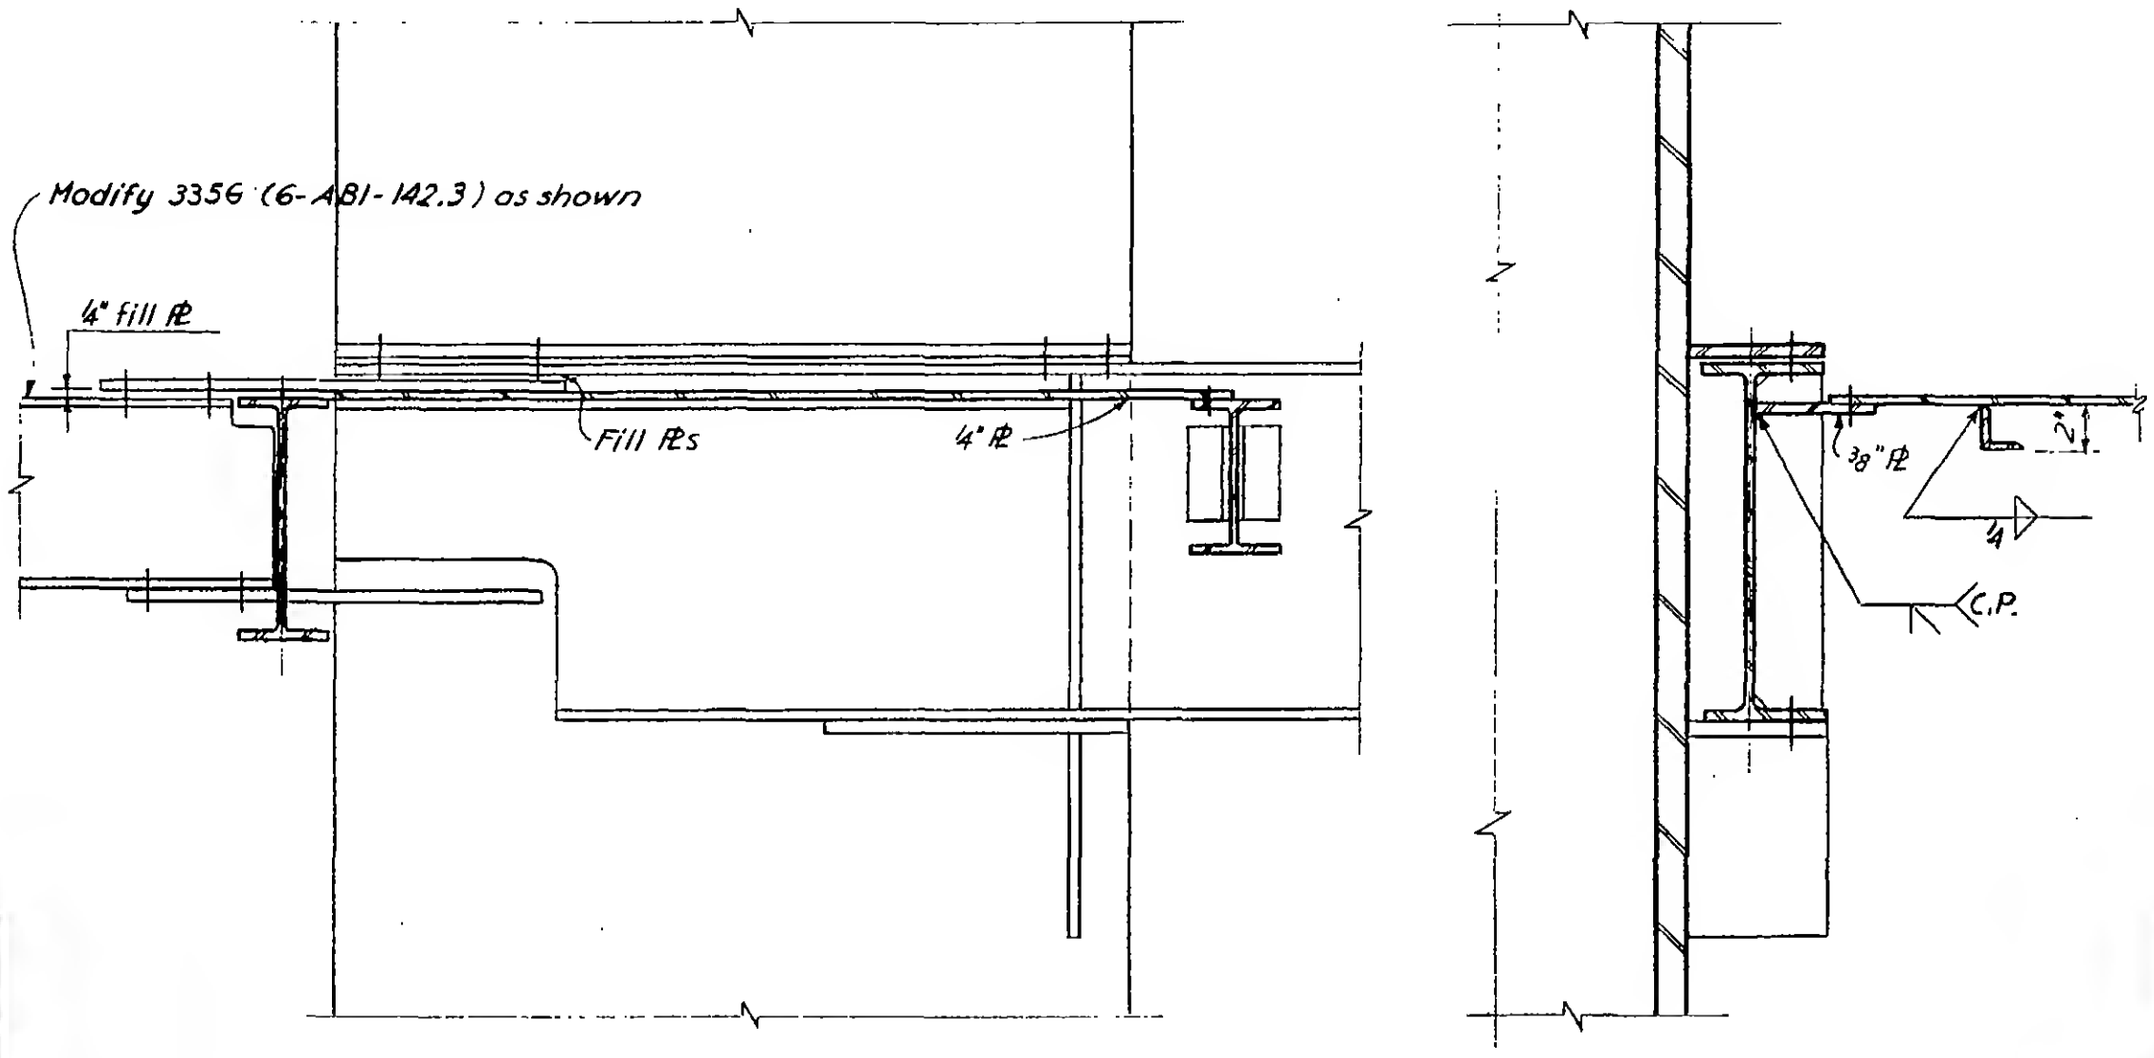

For details not shown
see 202 D (6-AB1-5.2)
and 3356 (6-AB1-142.3)

Section b-b

Section a-a

LICENSED PROFESSIONAL ENGINEER
LESLIE E. ROBERTSON
No. 34360
UNIVERSITY OF THE STATE OF NEW YORK

6-AB7-2.7