
SKILLING - HELLE - CHRISTIANSEN - ROBERTSON Structural & Civil Engineers

PROJECT THE WORLD TRADE CENTER | TITLE SHEAR PLATE DETAIL AT 7th FLOOR | DATE 7-17-68

REVISIONS

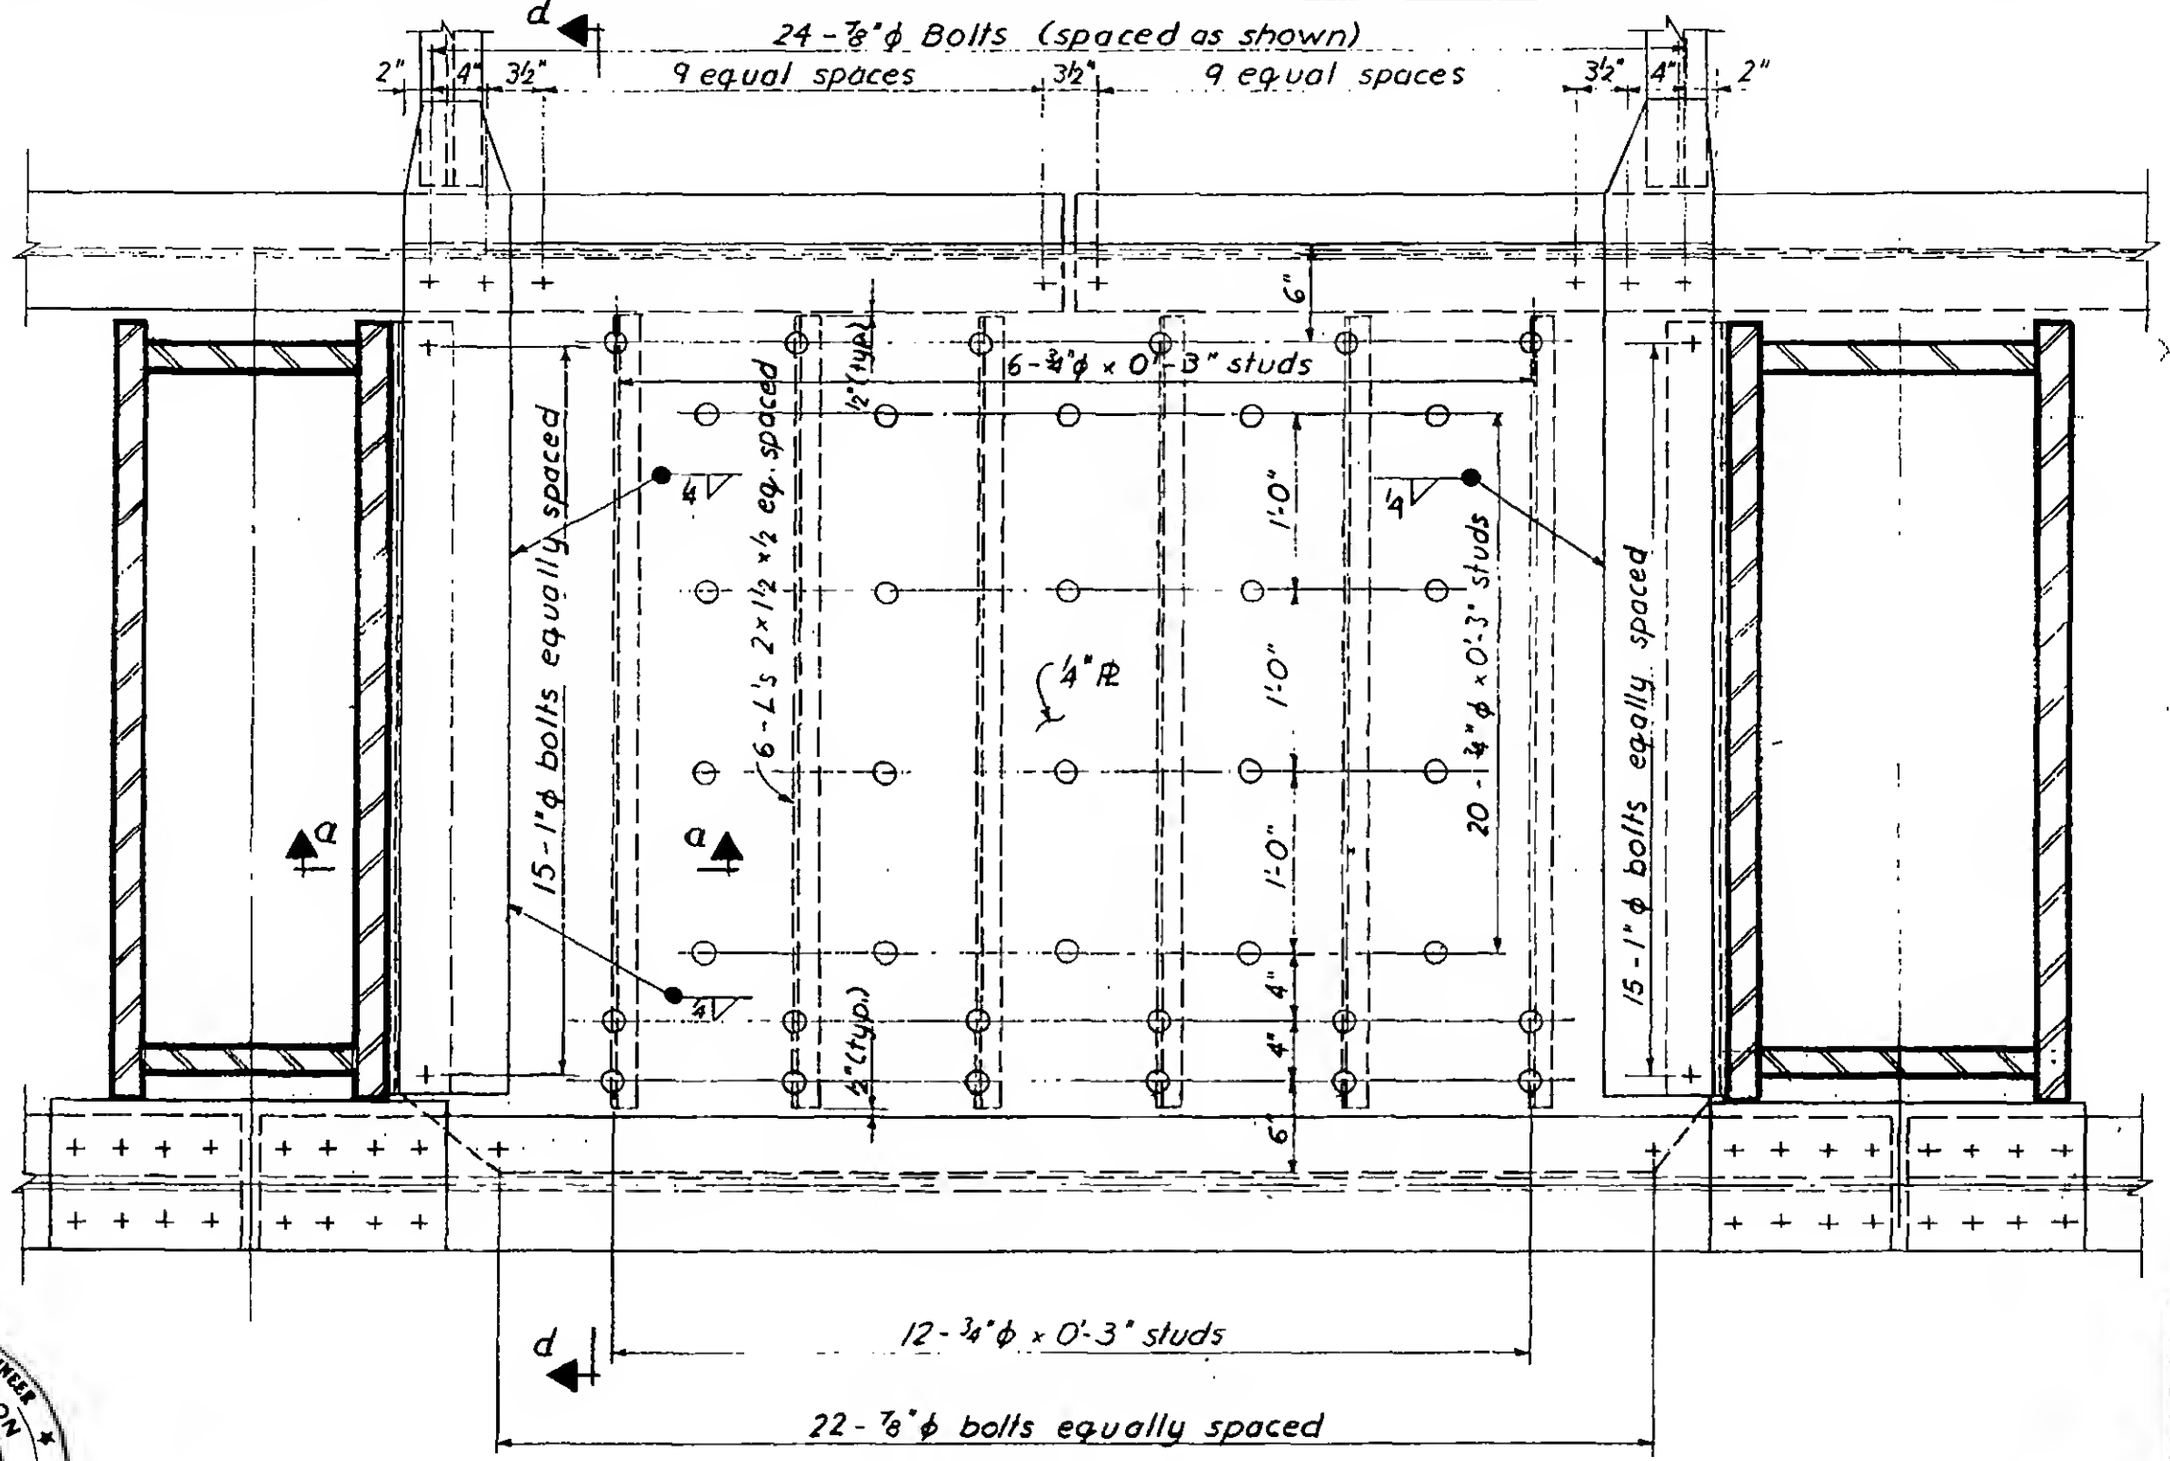

See 6-AB7-2.1 for section a-a
See 6-AB7-2.5 for section d-d

LICENSED PROFESSIONAL ENGINEER
LESLIE E. ROBERTSON
No. 34360
OF THE STATE OF NEW YORK

6-AB7-2.10