SKILLING - HELLE - CHRISTIANSEN - ROBERTSON Structural & Civil Engineers

PROJECT THE WORLD TRADE CENTER | TITLE CORE PERIMETER ELEVATION - FLOORS 10-17, 19-40 | DATE 9-6-67

REVISIONS
11-22-67
9-18-68

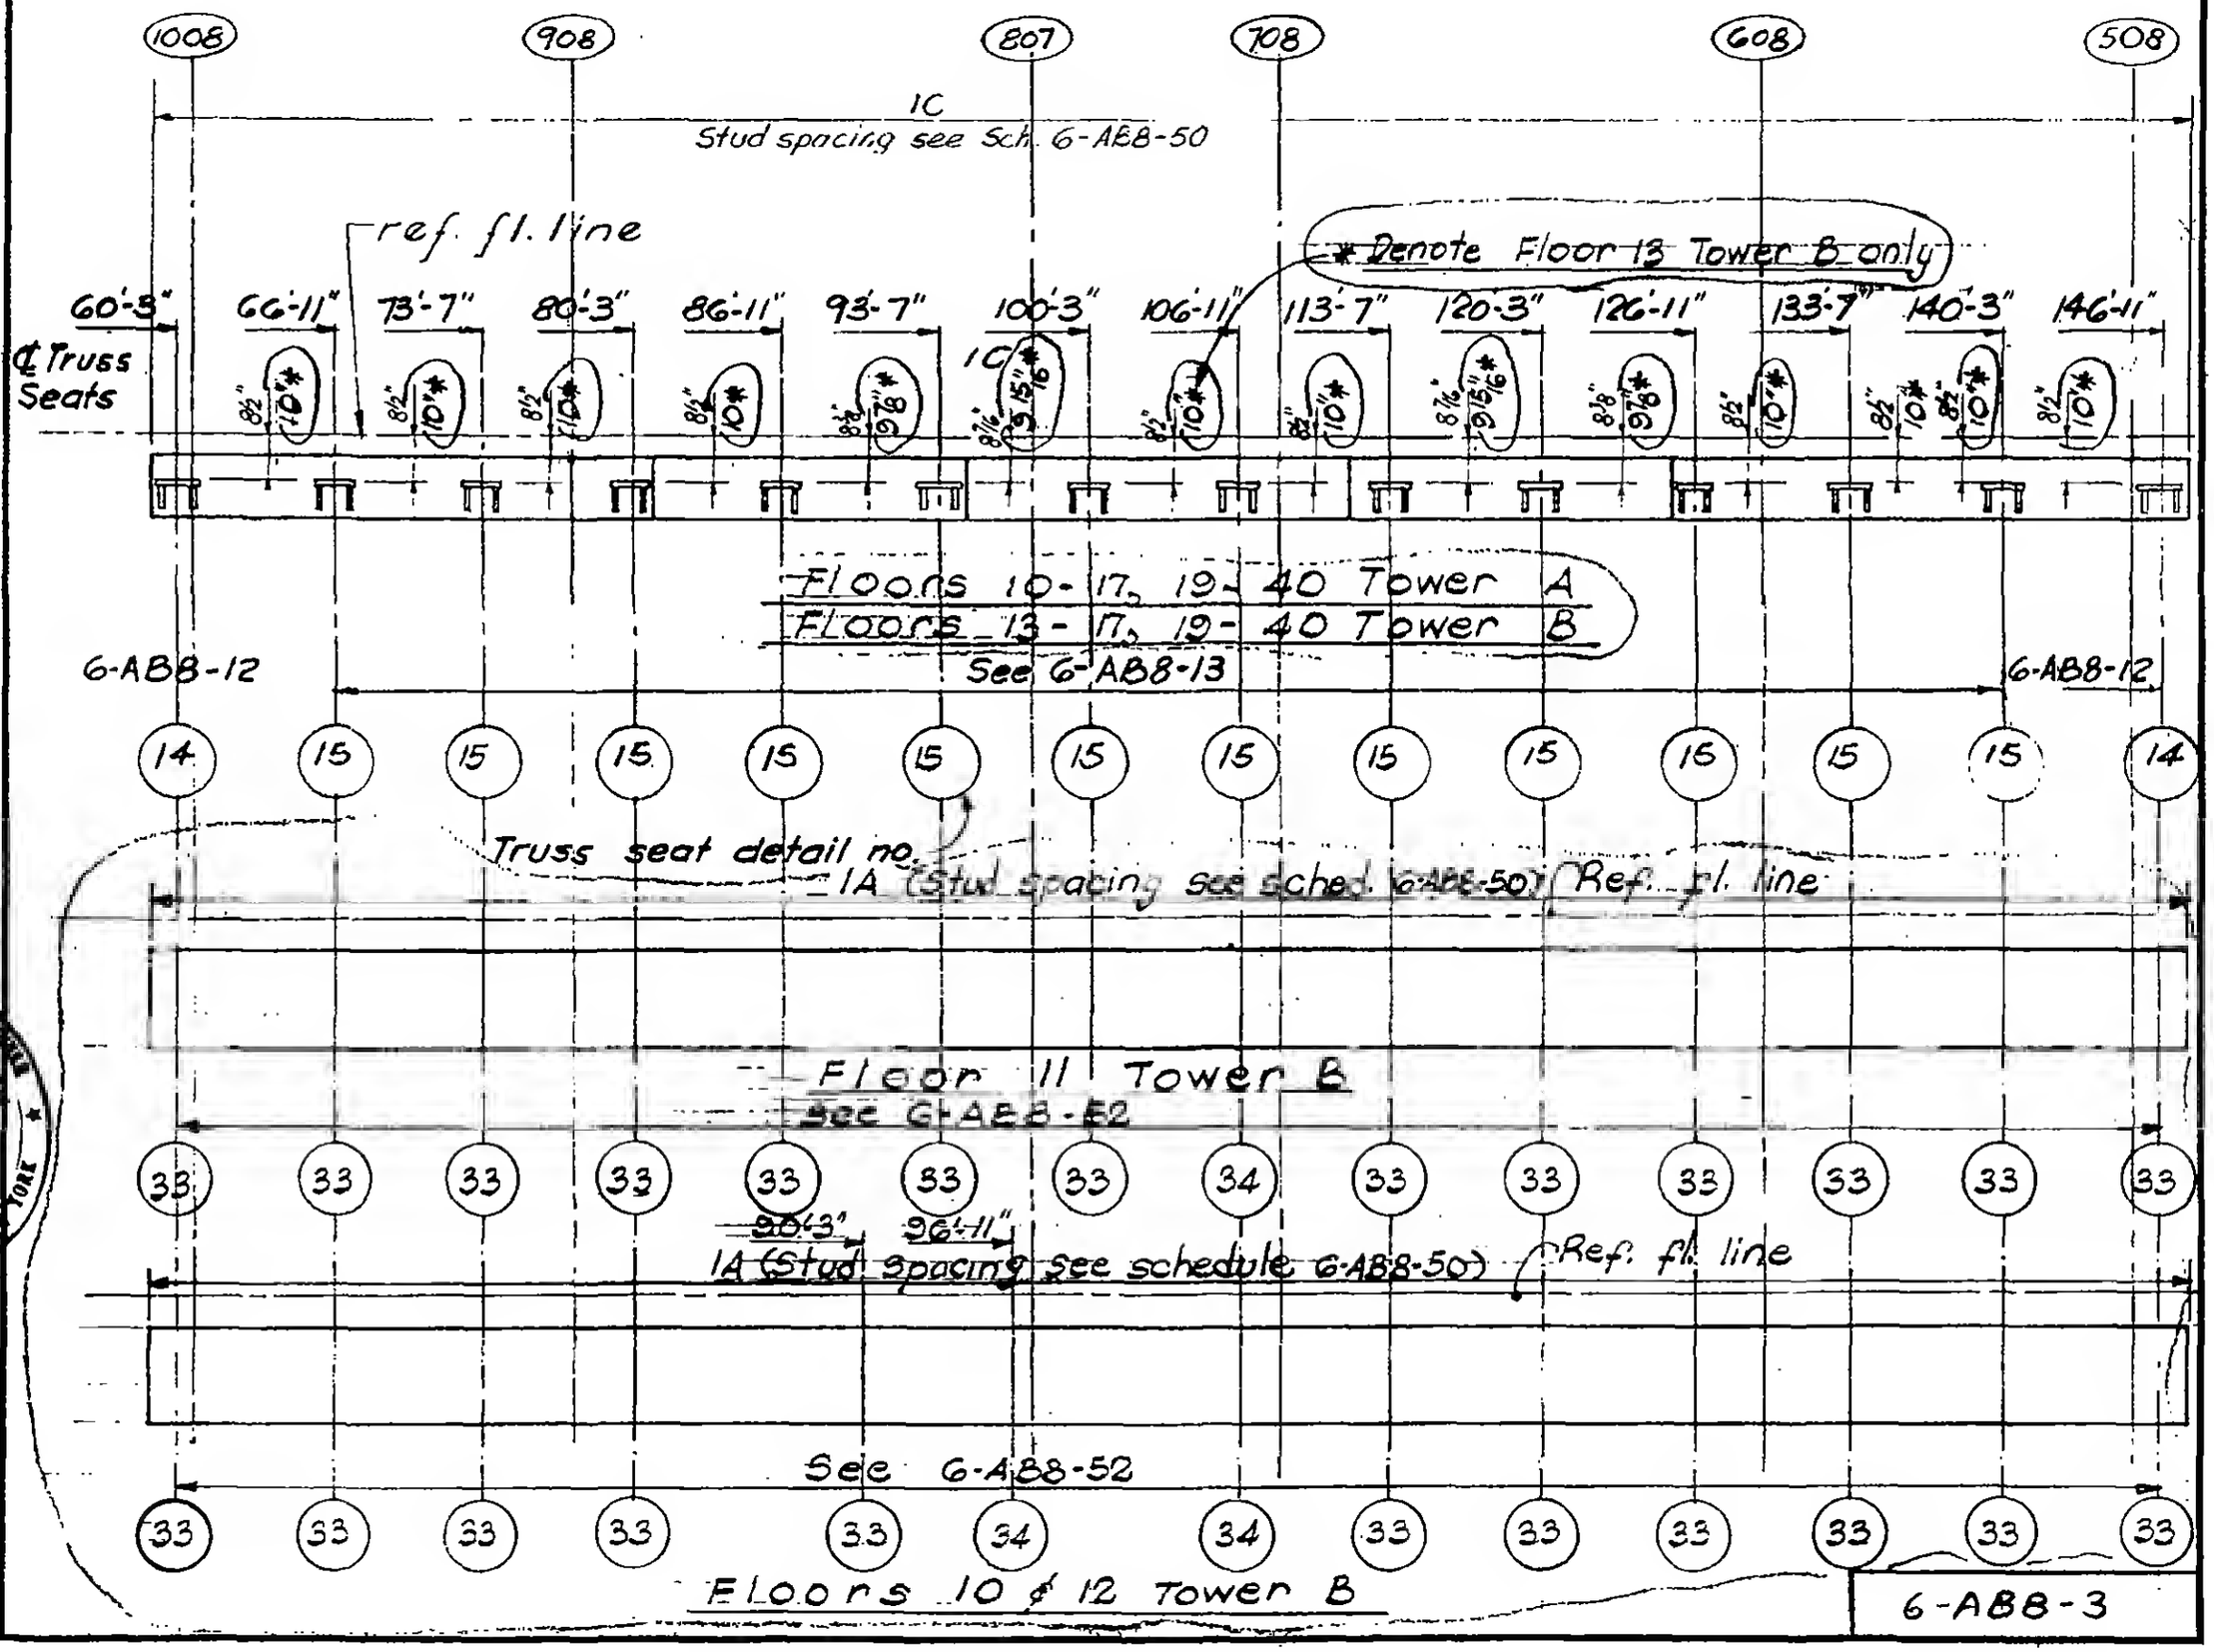

6-AB8-3

R