

SKILLING, HELLE, CHRISTIANSEN, ROBERTSON — Structural & Civil Engineers

PROJECT: THE WORLD TRADE CENTER | TITLE: CORE PERIMETER ELEVATION - FLOORS 10-40 | DATE: 9-18-68

REVISIONS

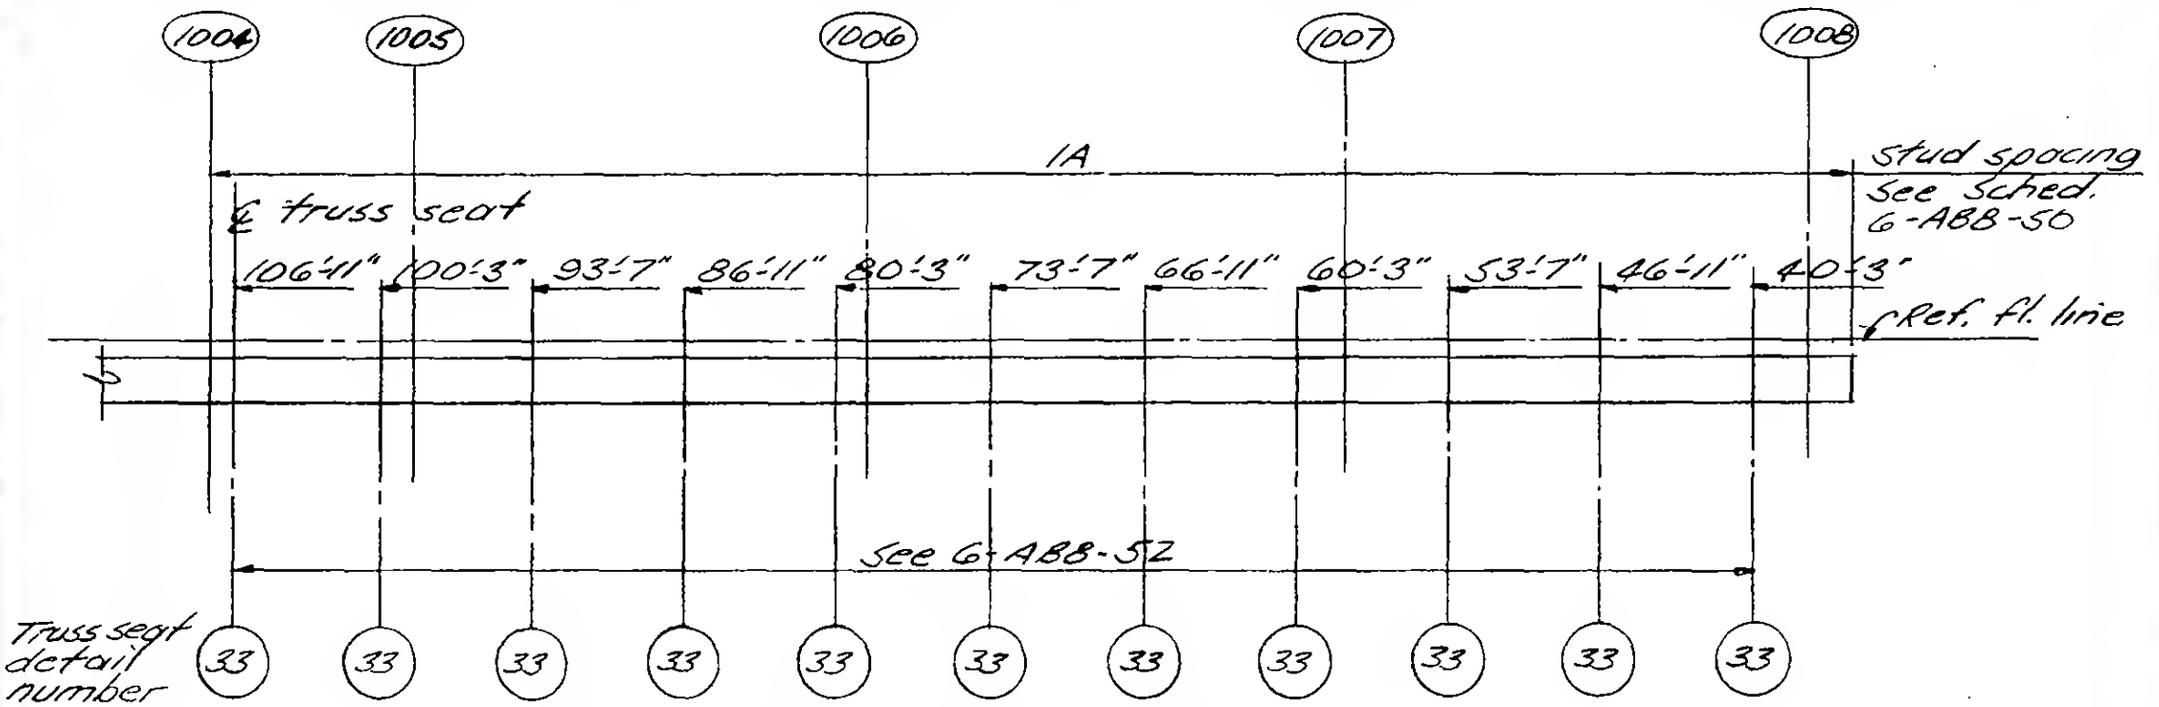

Floors 10, 11 & 12 Tower B

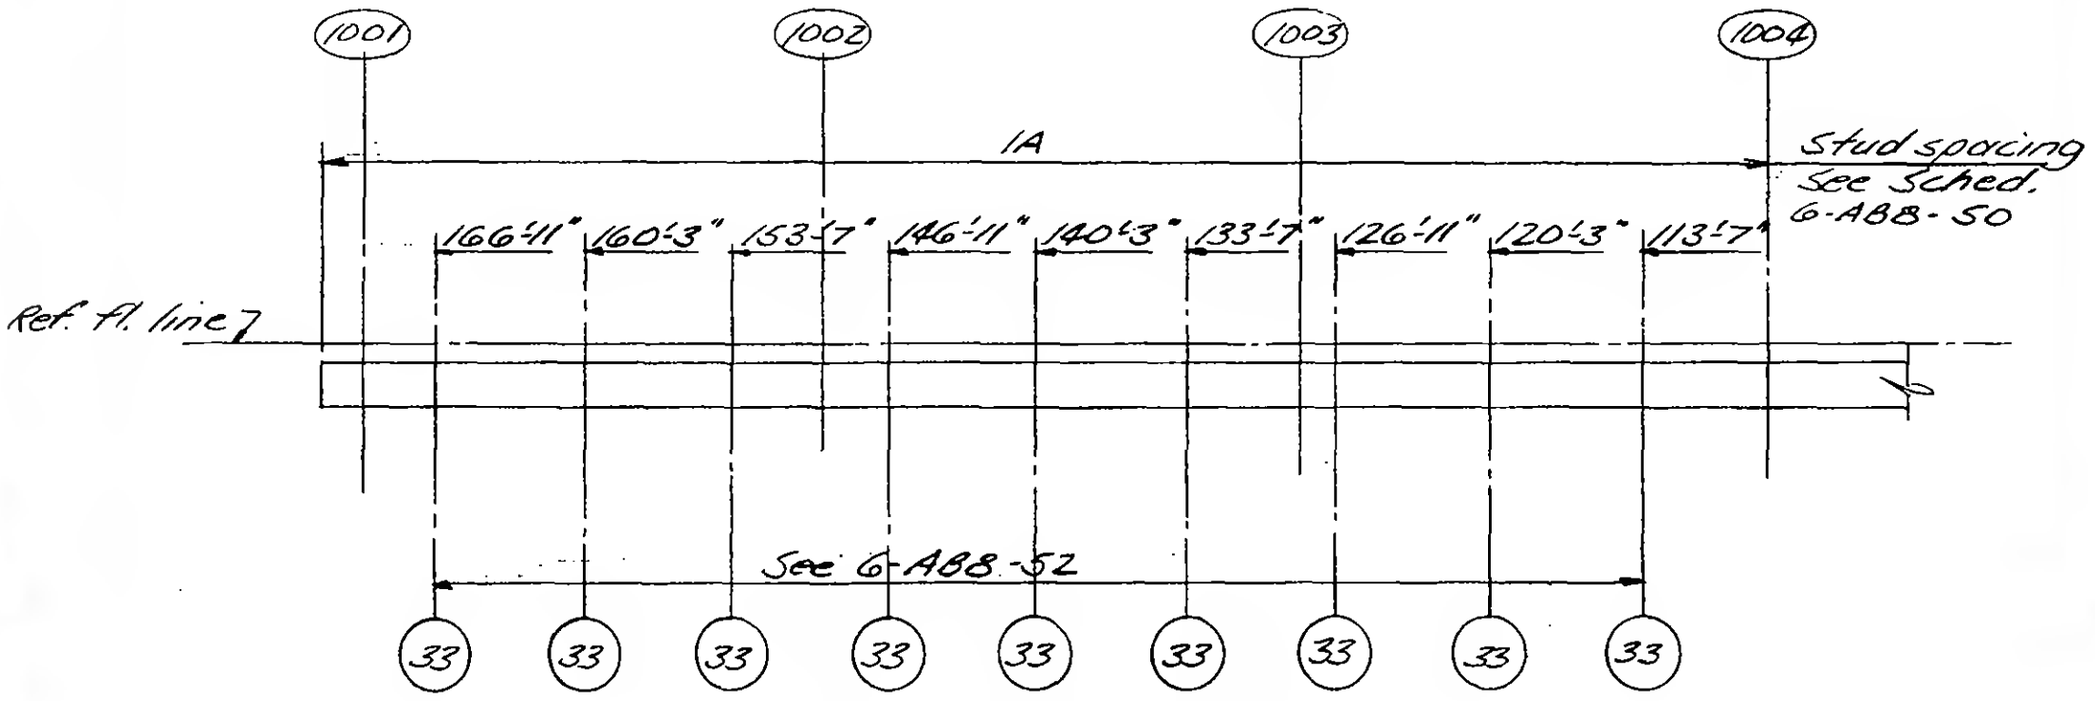

Floors 10, 11 & 12 Tower B

LICENSED PROFESSIONAL ENGINEER
LESLIE E. ROBERTSON
No. 34360
UNIVERSITY OF THE STATE OF NEW YORK

DESIGNED

DRAWN

REVIEWED

6-ABB-5.1