SKILLING - HELLE - CHRISTIANSEN - ROBERTSON Structural & Civil Engineers

PROJECT THE WORLD TRADE CENTER | TITLE CORE PERIMETER ELEVATION - FLOORS 46, 48, 49 | DATE 9-25-67

REVISIONS

11-22-67

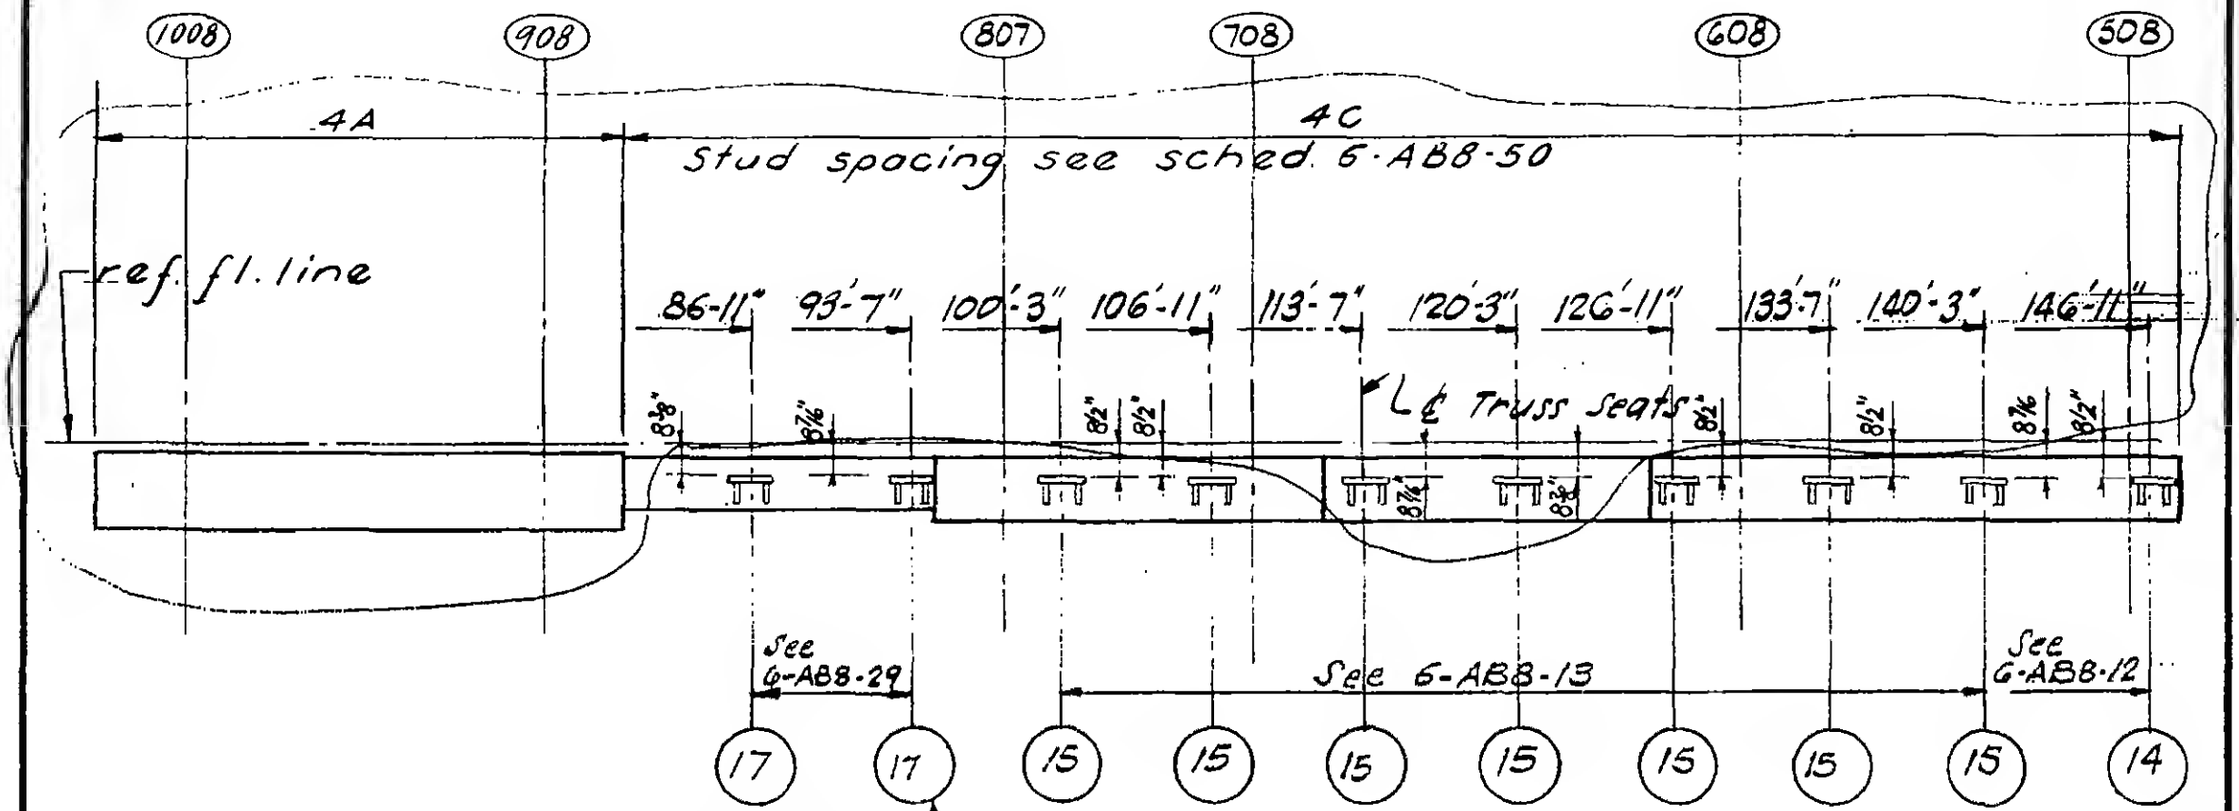

6-AB8-19