
SKILLING - HELLE - CHRISTIANSEN - ROBERTSON Structural & Civil Engineers

PROJECT THE WORLD TRADE CENTER | TITLE CORE PERIMETER ELEVATION - FLOORS 45-48 | DATE 9-25-67

REVISIONS
11-22-67

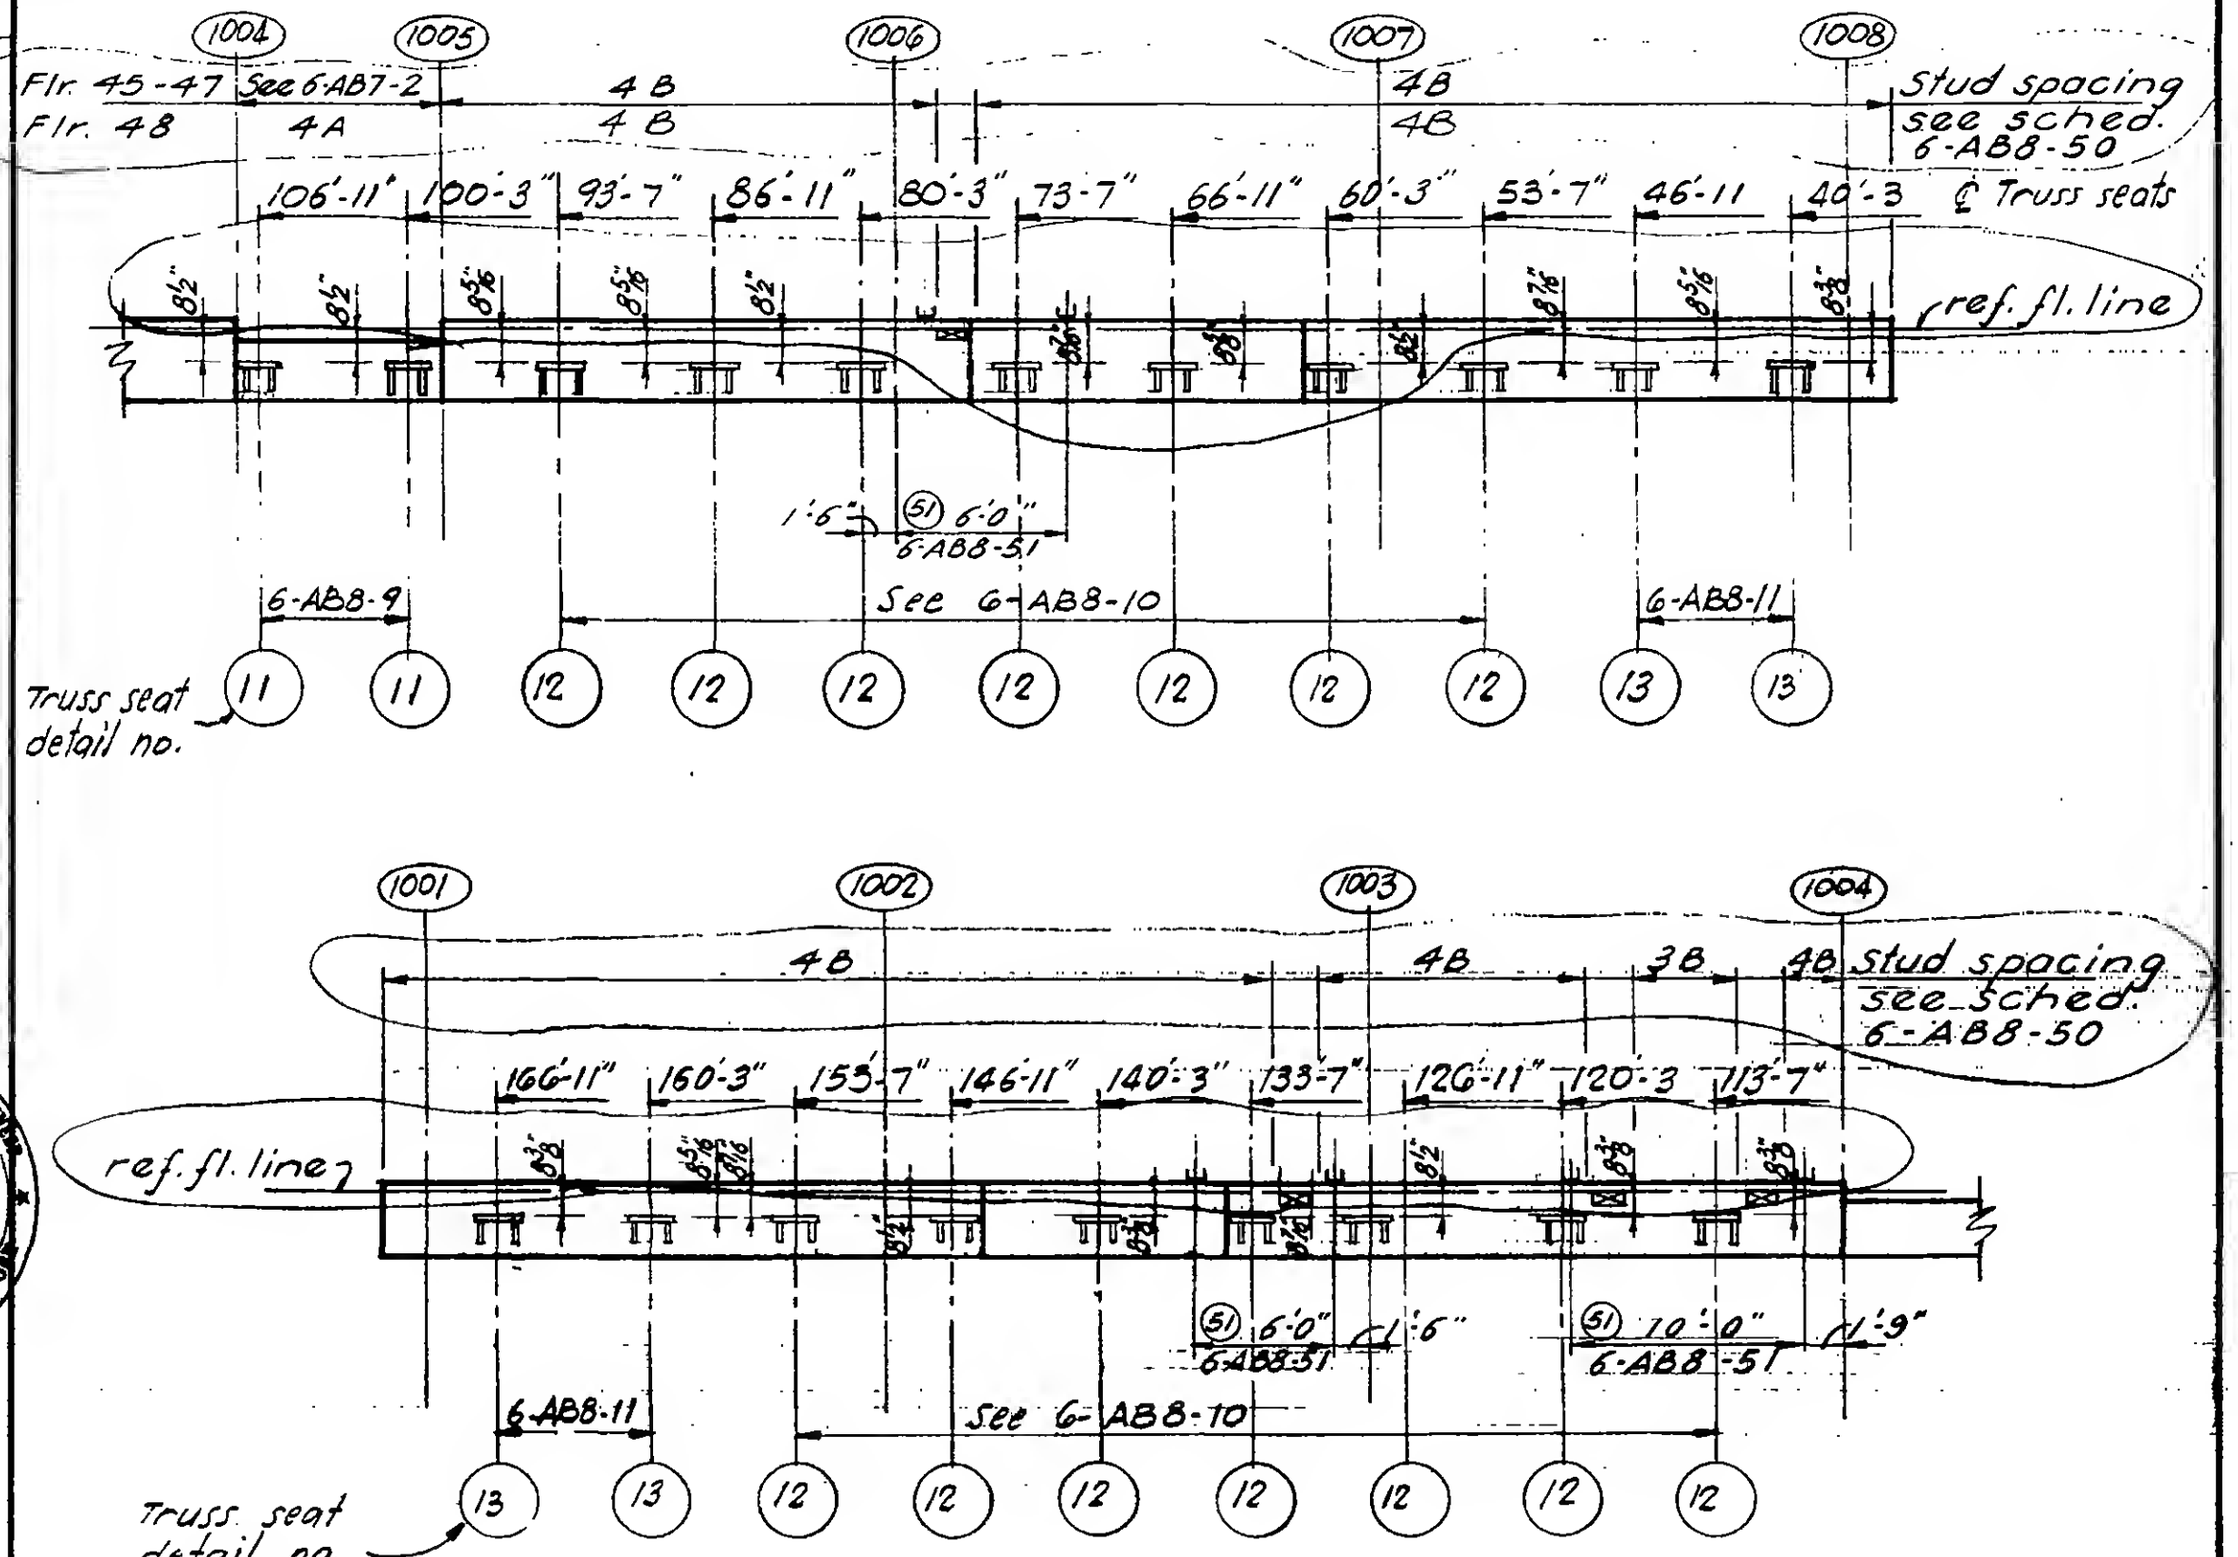

LICENSED PROFESSIONAL ENGINEER
LESLIE E. ROBERTSON
No. 34360
DEPARTMENT OF THE STATE OF NEW YORK

6-AB8-23