SKILLING - HELLE - CHRISTIANSEN - ROBERTSON Structural & Civil Engineers

PROJECT THE WORLD TRADE CENTER | TITLE CORE PERIMETER ELEVATION - FLOORS 49-74, 79-106 | DATE 9-25-67

REVISIONS

11-22-67

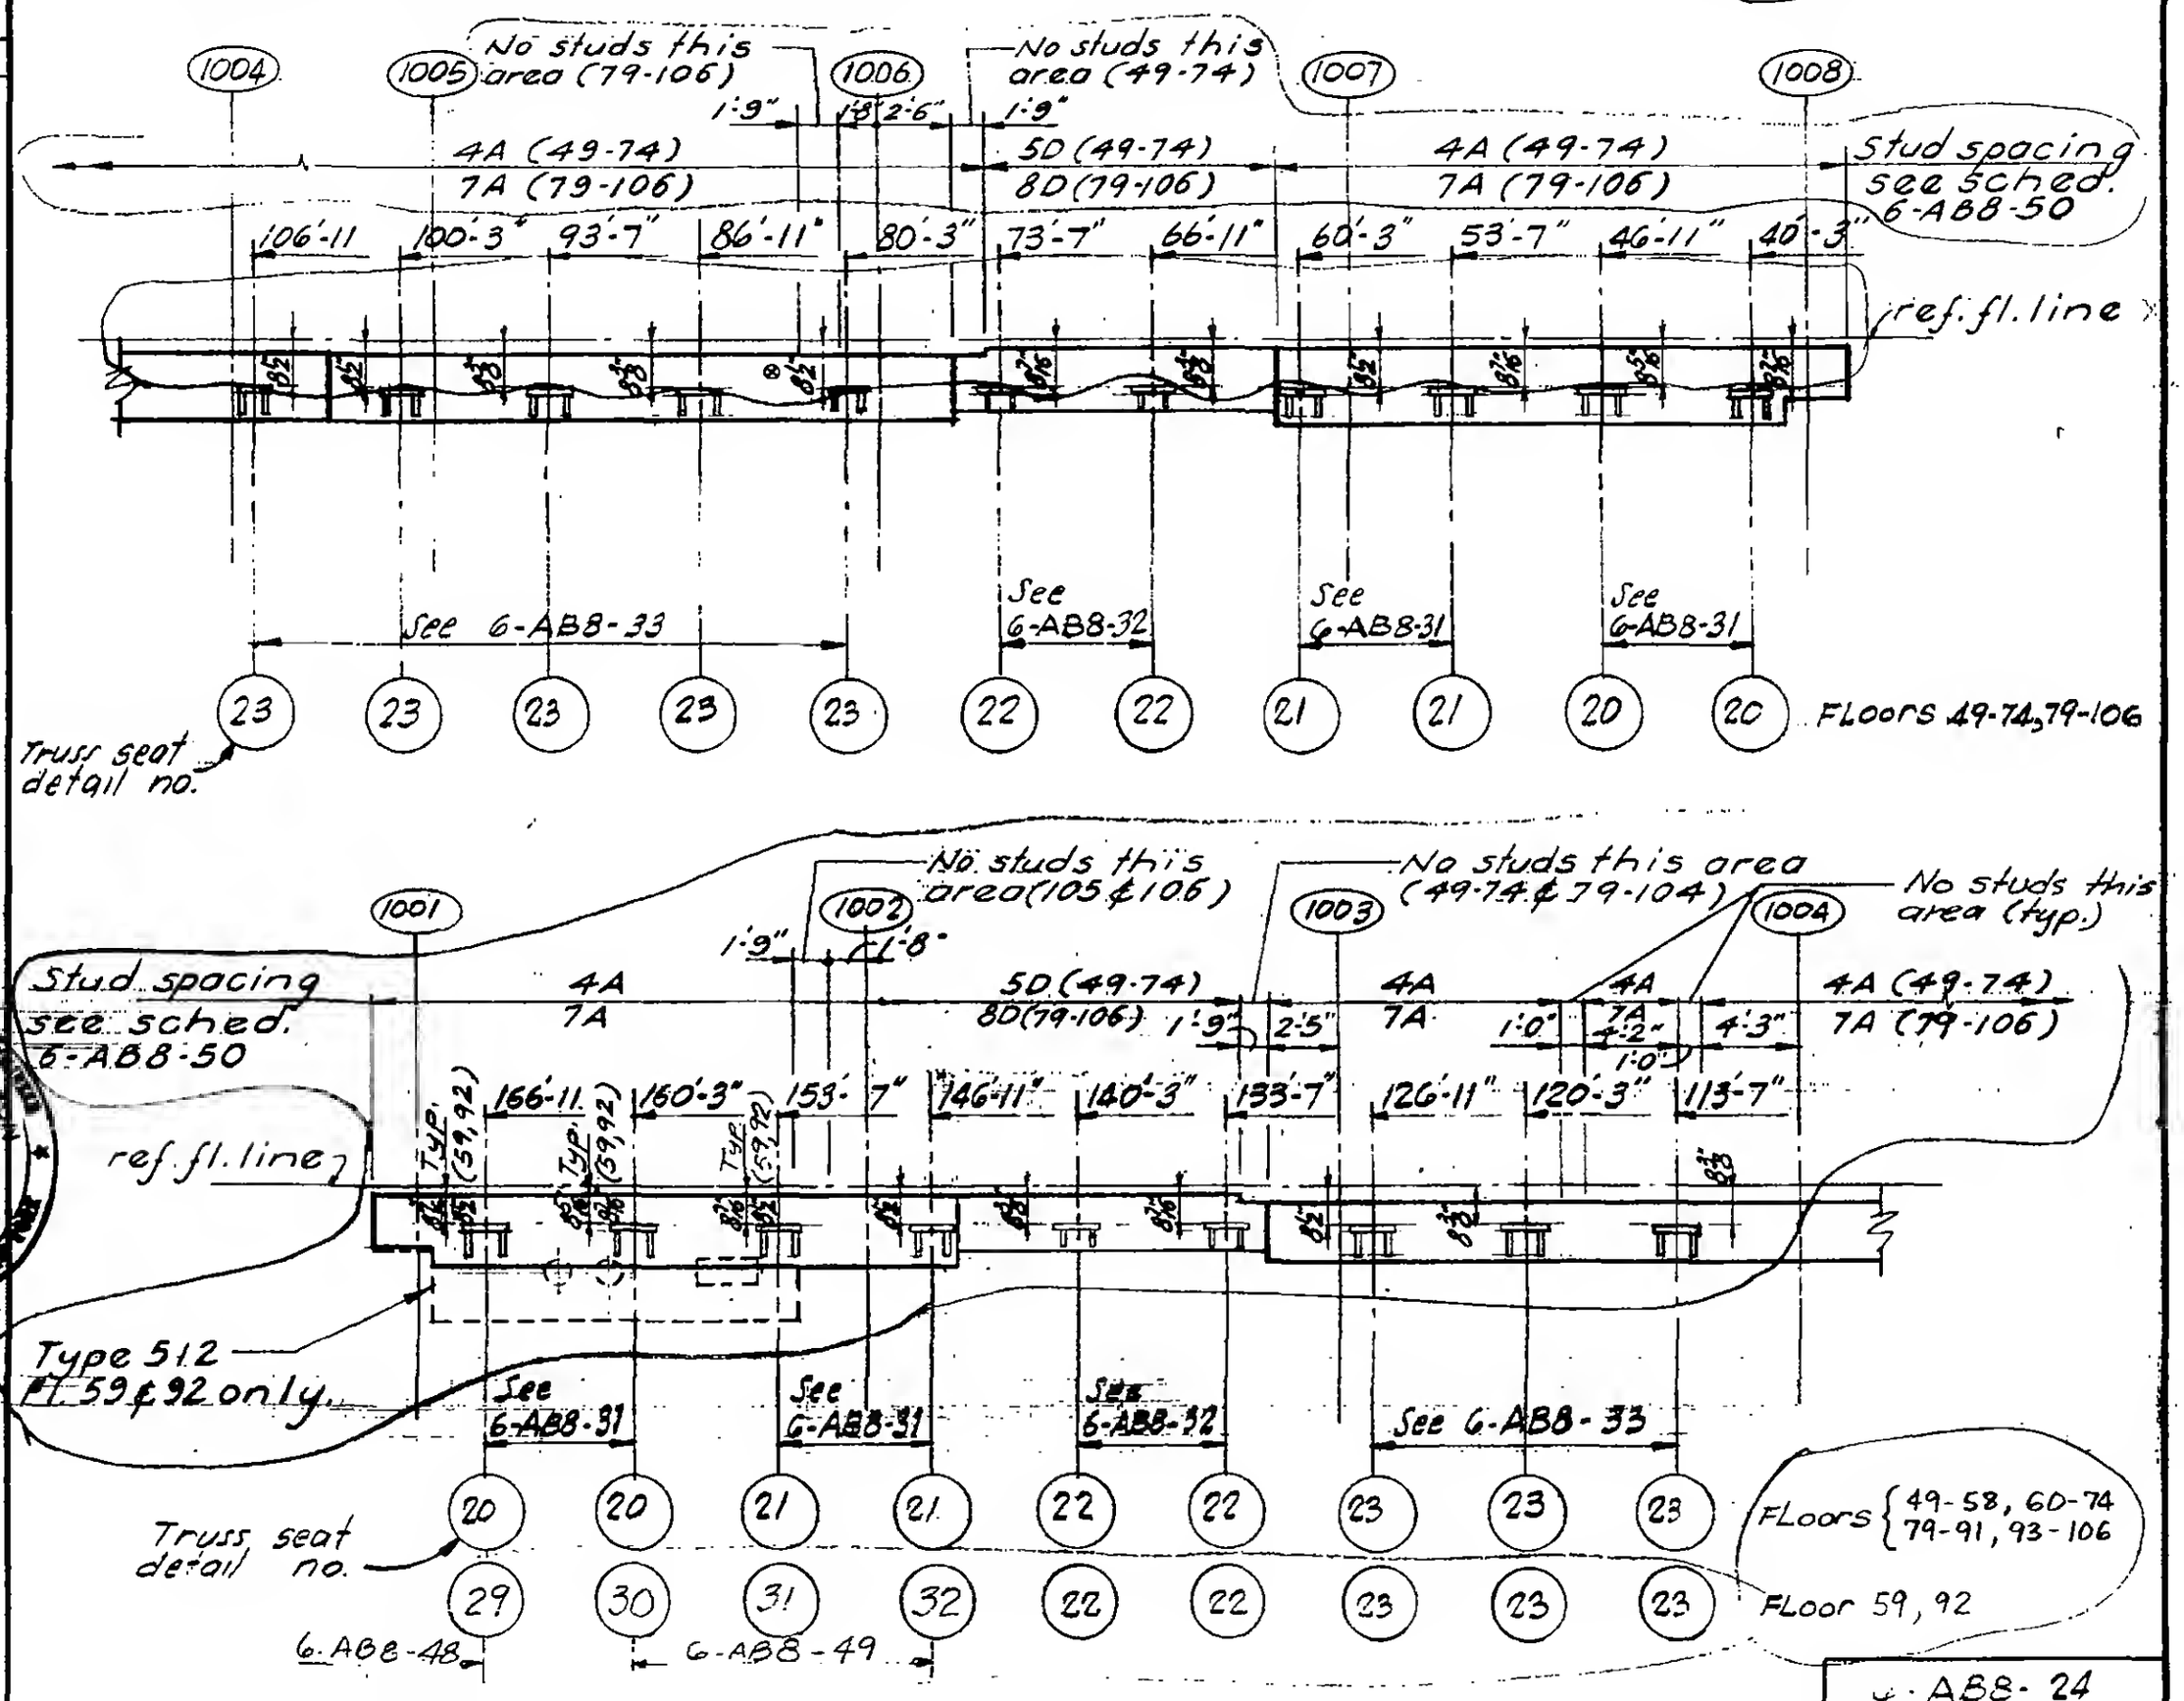

6-AB8-24