SKILLING - HELLE - CHRISTIANSEN - ROBERTSON Structural & Civil Engineers

PROJECT --- THE WORLD TRADE CENTER | TITLE CORE PERIMETER ELEVATION FLOORS 45, 46, 48, 49 | DATE 9-25-67

REVISIONS

11-22-67

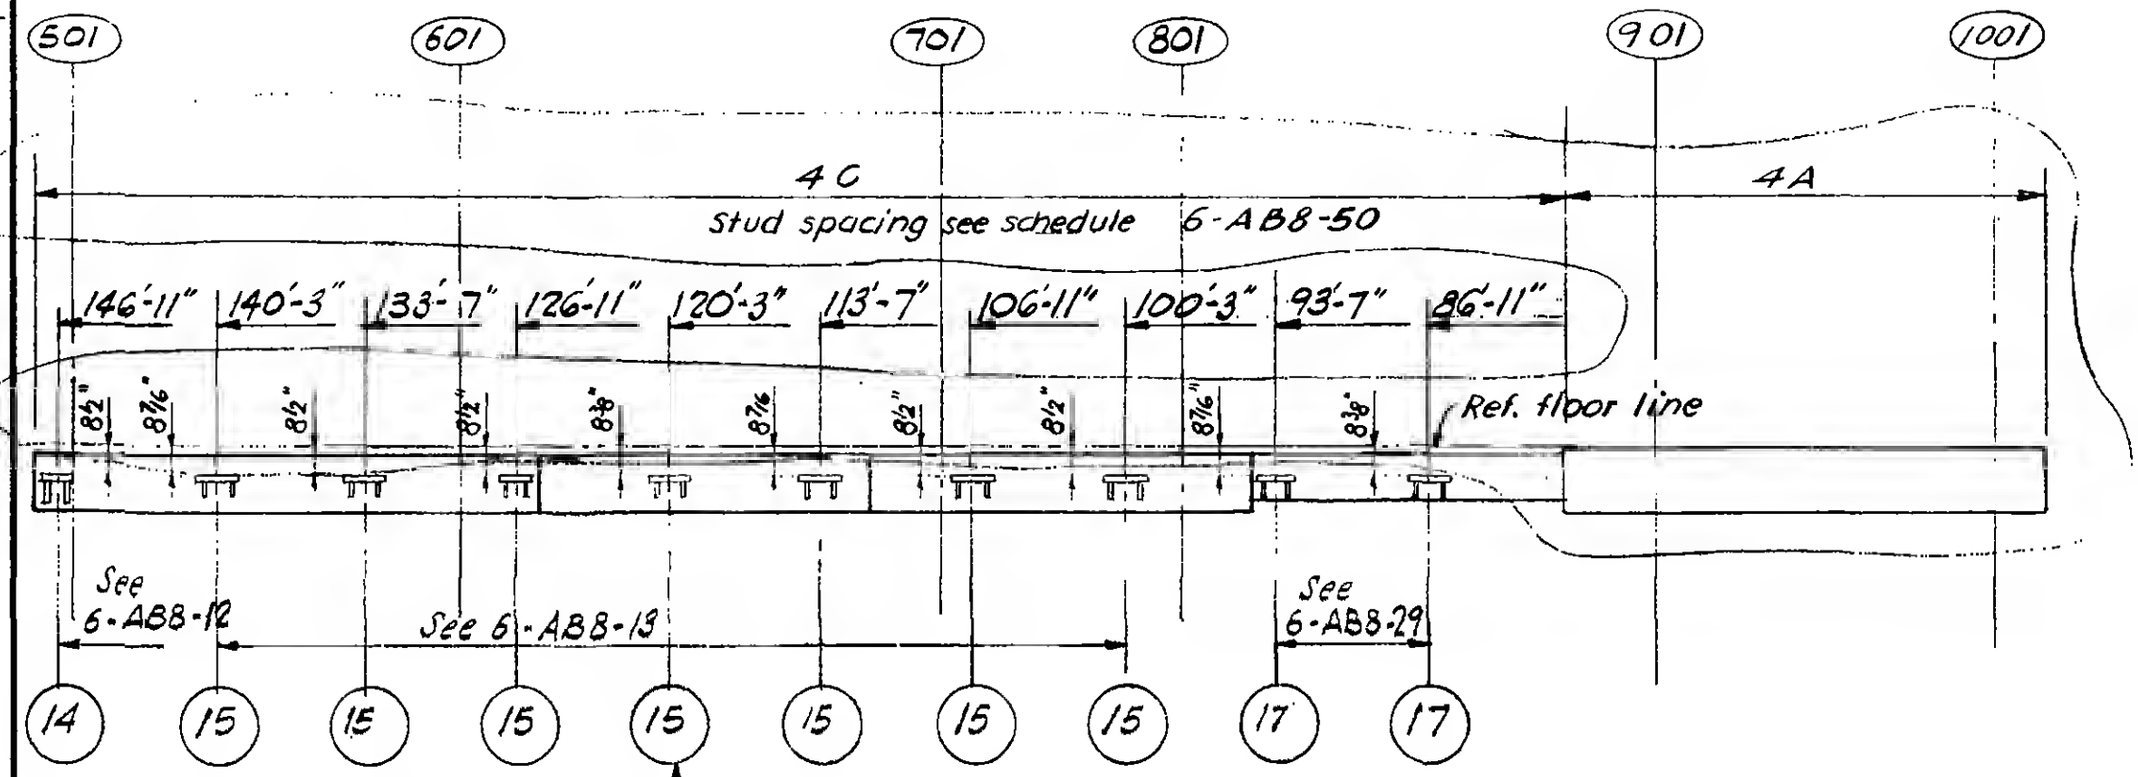

LICENSED PROFESSIONAL ENGINEER LESLIE E. ROBERTSON No. 34360 UNIVERSITY OF THE STATE OF NEW YORK

6-AB8-25