SKILLING - HELLE - CHRISTIANSEN - ROBERTSON Structural & Civil Engineers

PROJECT THE WORLD TRADE CENTER | TITLE CORE PERIMETER ELEVATION FLOORS 50-68, 70-74 | DATE 9-25-67

REVISIONS

11-22-67

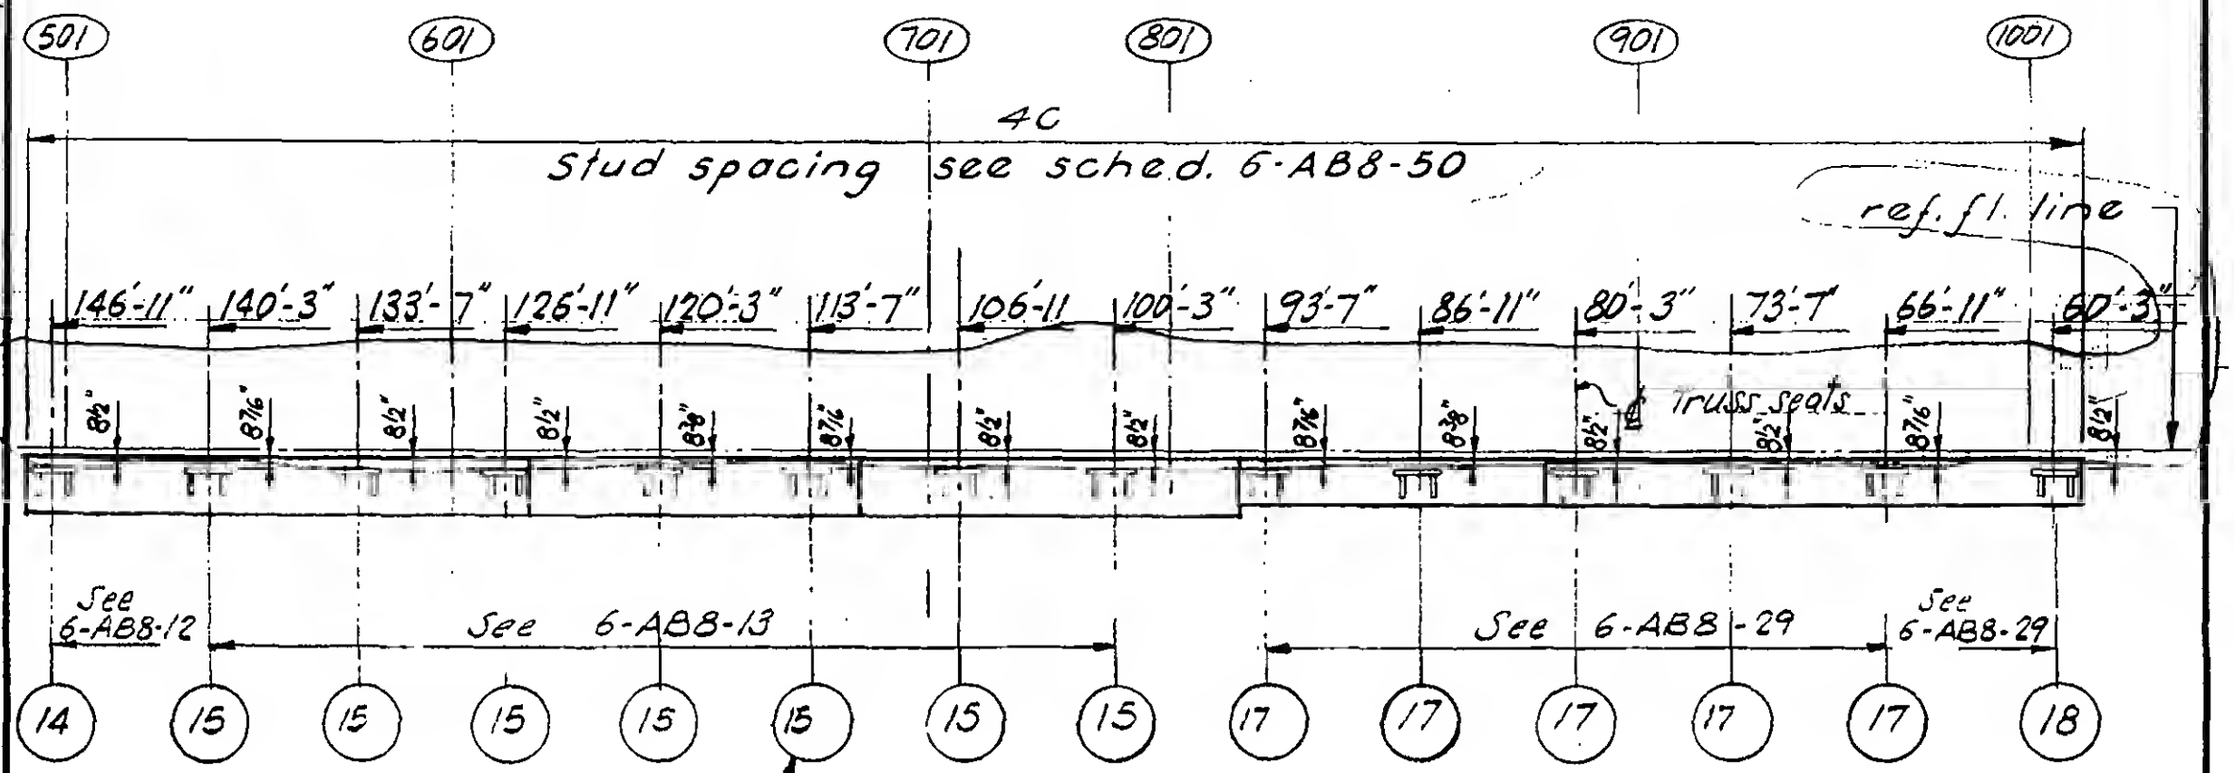

Truss seat detail

LICENSED PROFESSIONAL ENGINEER
LESLIE E. ROBERTSON
No. 34360
UNIVERSITY OF THE STATE OF NEW YORK

6-AB8-27