
SKILLING - HELLE - CHRISTIANSEN - ROBERTSON Structural & Civil Engineers

PROJECT THE WORLD TRADE CENTER | TITLE CORE PERIMETER ELEVATION - FLOORS 84-87, 89-106 | DATE 11-22-67

REVISIONS

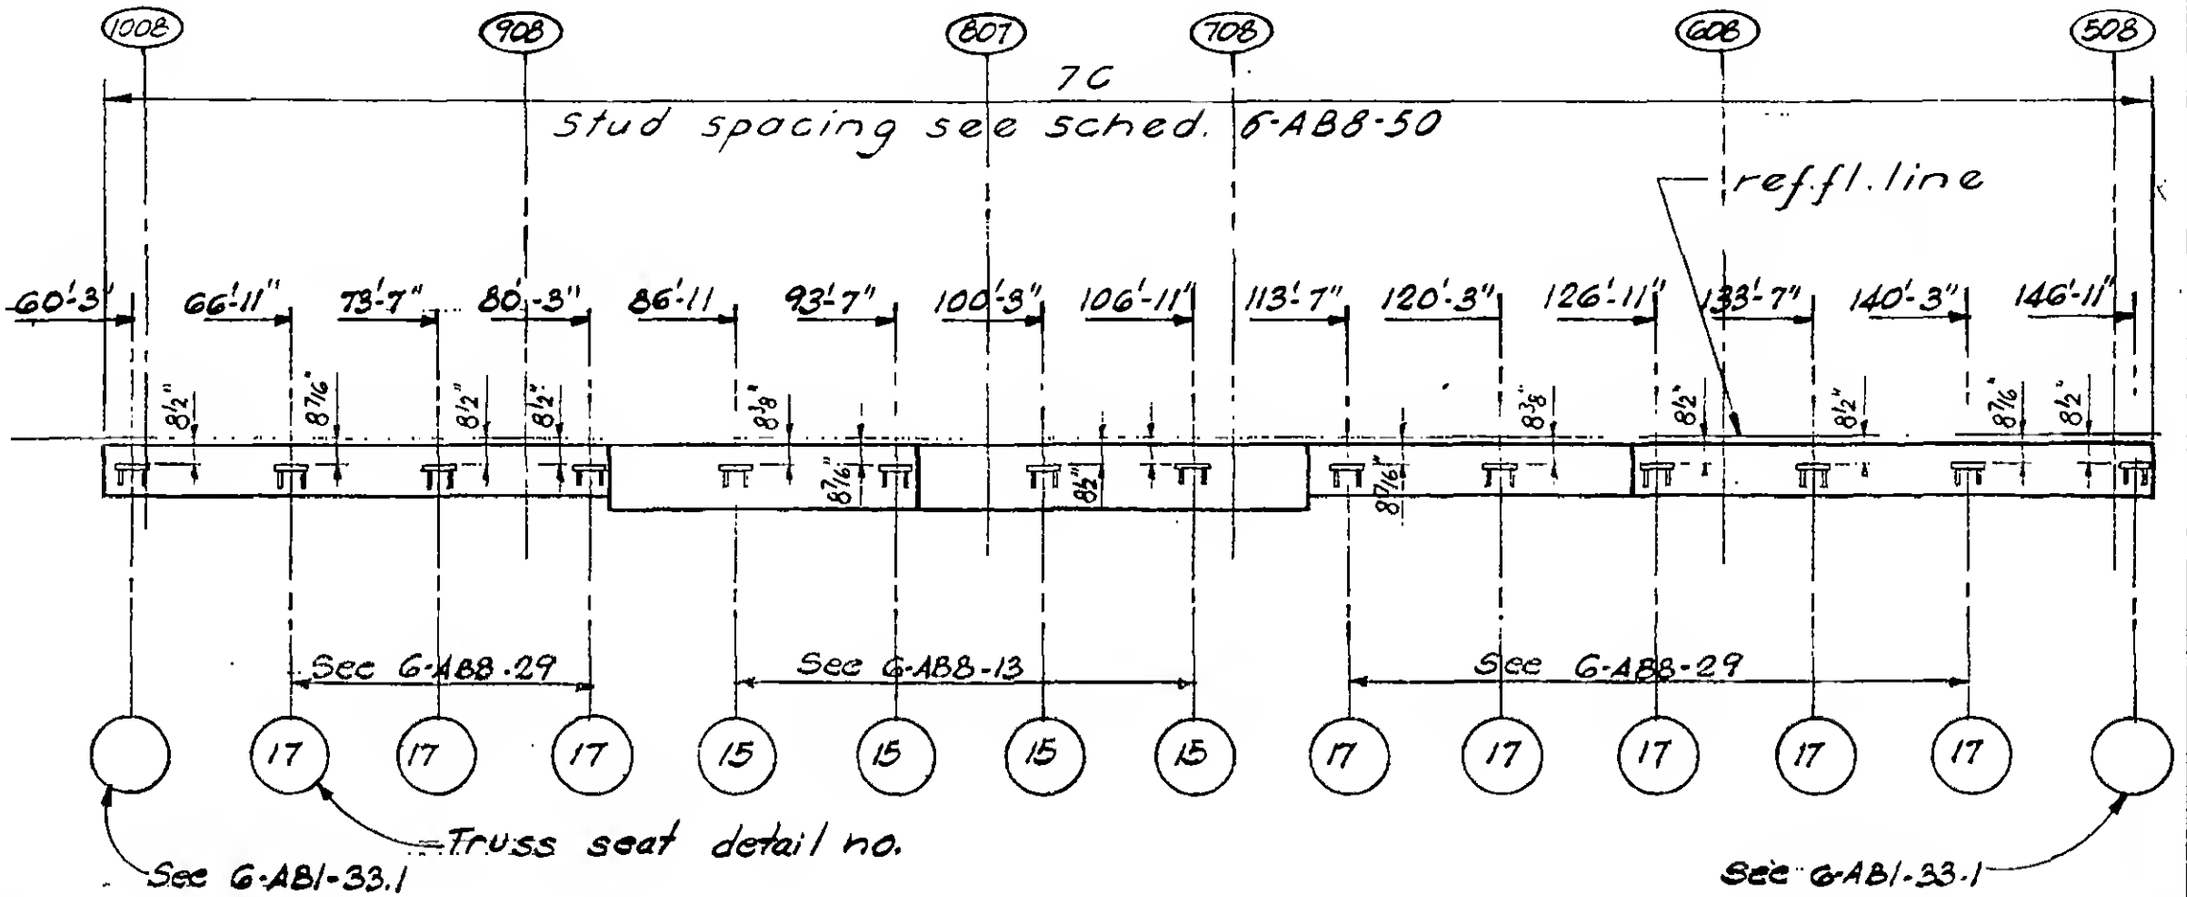

LESLIE E. ROBERTSON
No. 34360
REGISTERED PROFESSIONAL ENGINEER
UNIVERSITY OF THE STATE OF NEW YORK

6-AB8-42