

SKILLING - HELLE - CHRISTIANSEN - ROBERTSON Structural & Civil Engineers

PROJECT THE WORLD TRADE CENTER | TITLE CORE PERIMETER STUD DETAILS | DATE 11-22-67

REVISIONS

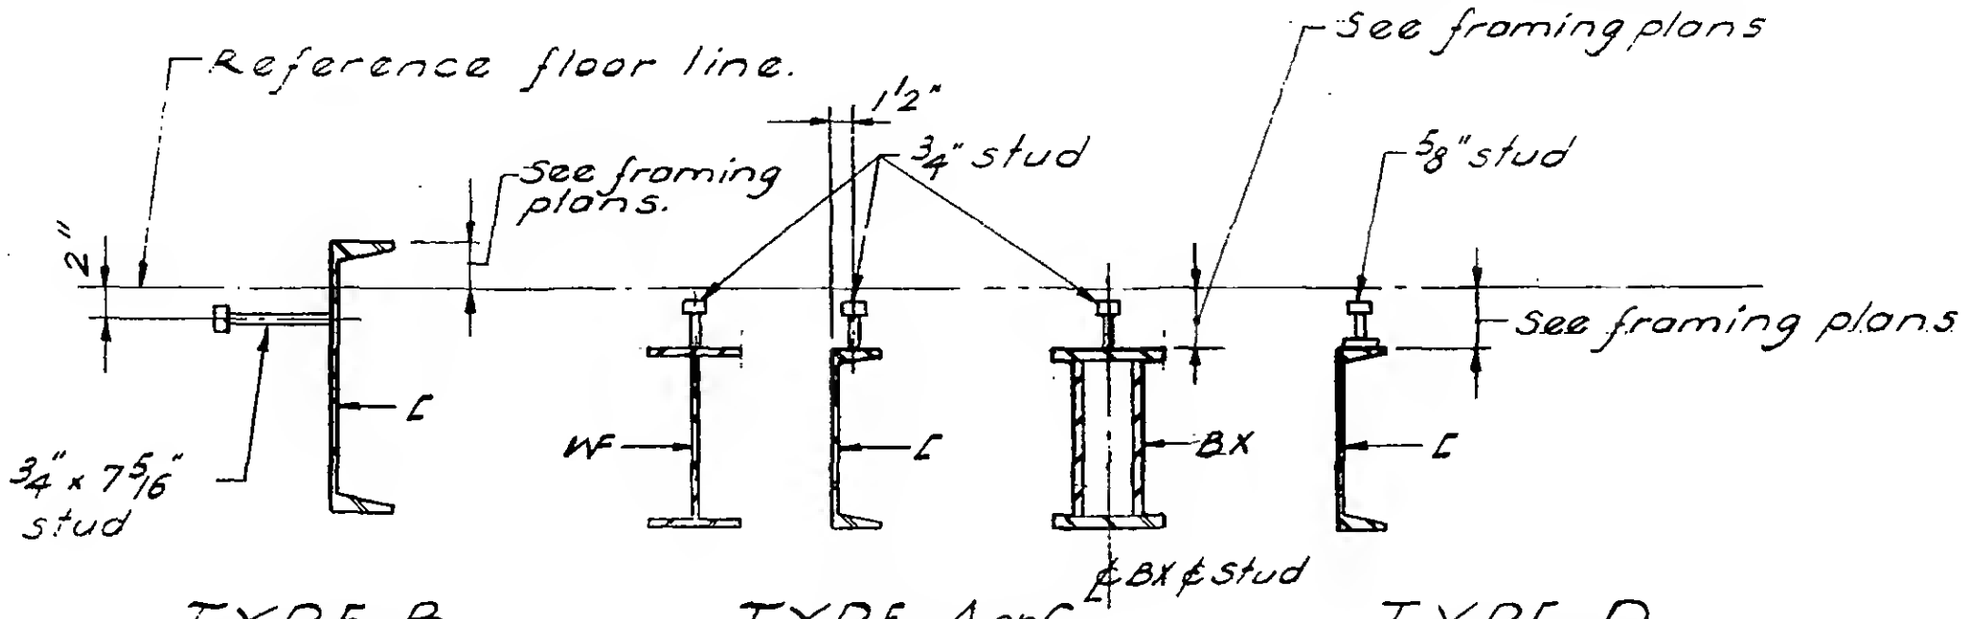

TYPE B TYPE A or C TYPE D

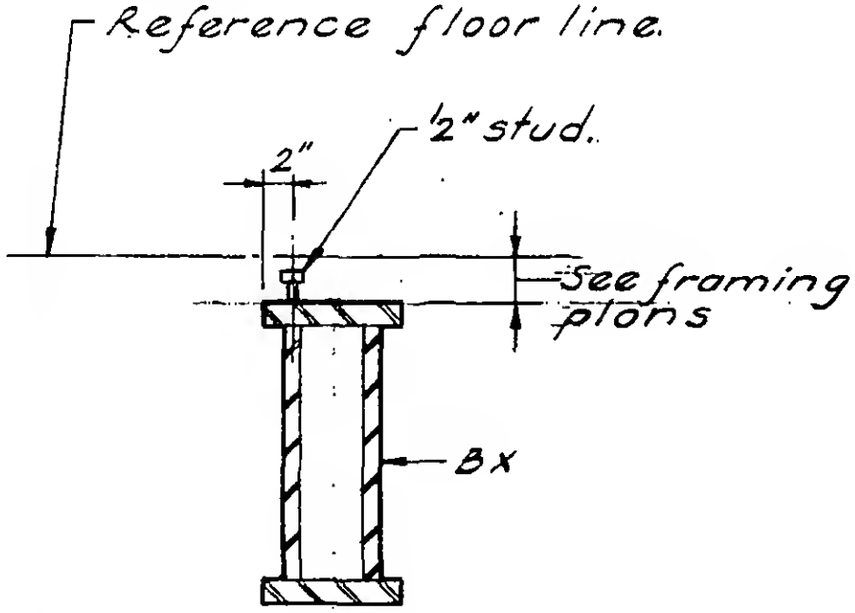

TYPE E

Note:
For stud location and spacing refer to core perimeter elevations and core perimeter stud schedule Drawing book 6-AB8

LESLIE E. ROBERTSON No. 34360

6-AB8-50.1