
SKILLING - HELLE - CHRISTIANSEN - ROBERTSON Structural & Civil Engineers

PROJECT THE WORLD TRADE CENTER | TITLE FLOOR TRUSS C32T7. | DATE 1-3-68

REVISIONS

1-26-68
4-1-68
4-15-68
7-22-68

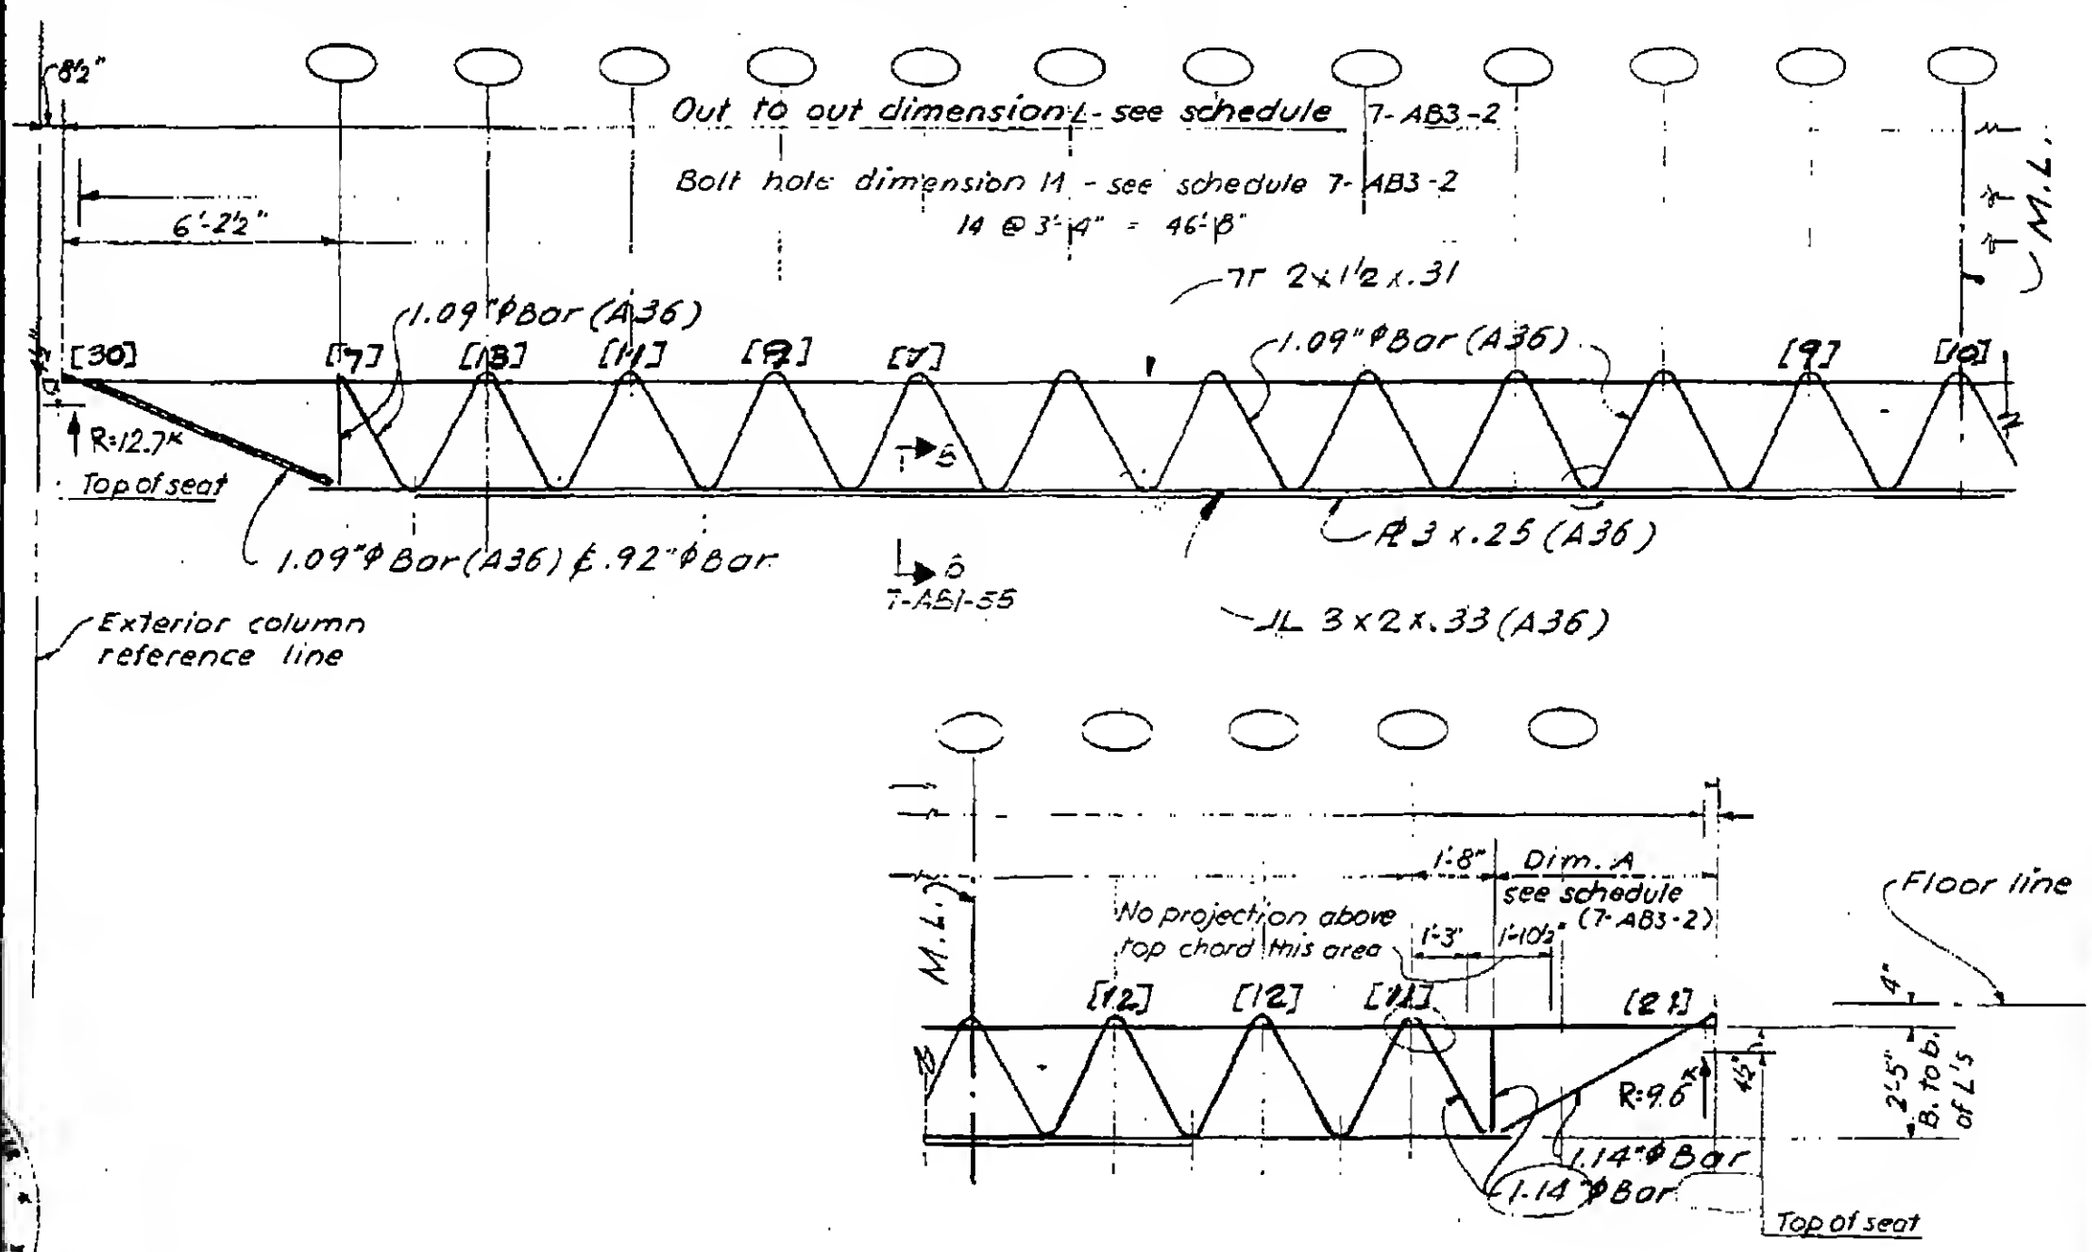

Elevation C32T.7.

LICENSED PROFESSIONAL ENGINEER
LESLIE E. ROBERTSON
NO. 34360
REGISTERED BY THE STATE OF NEW YORK

7-AB1-4