
SKILLING - HELLE - CHRISTIANSEN - ROBERTSON — Structural & Civil Engineers


PROJECT THE WORLD TRADE CENTER | TITLE ~~FLOOR~~ TRUSS C-32 T-9 | DATE 1-3-68

REVISIONS

1-26-68
4-1-68
4-15-68
5-10-68
7-22-68

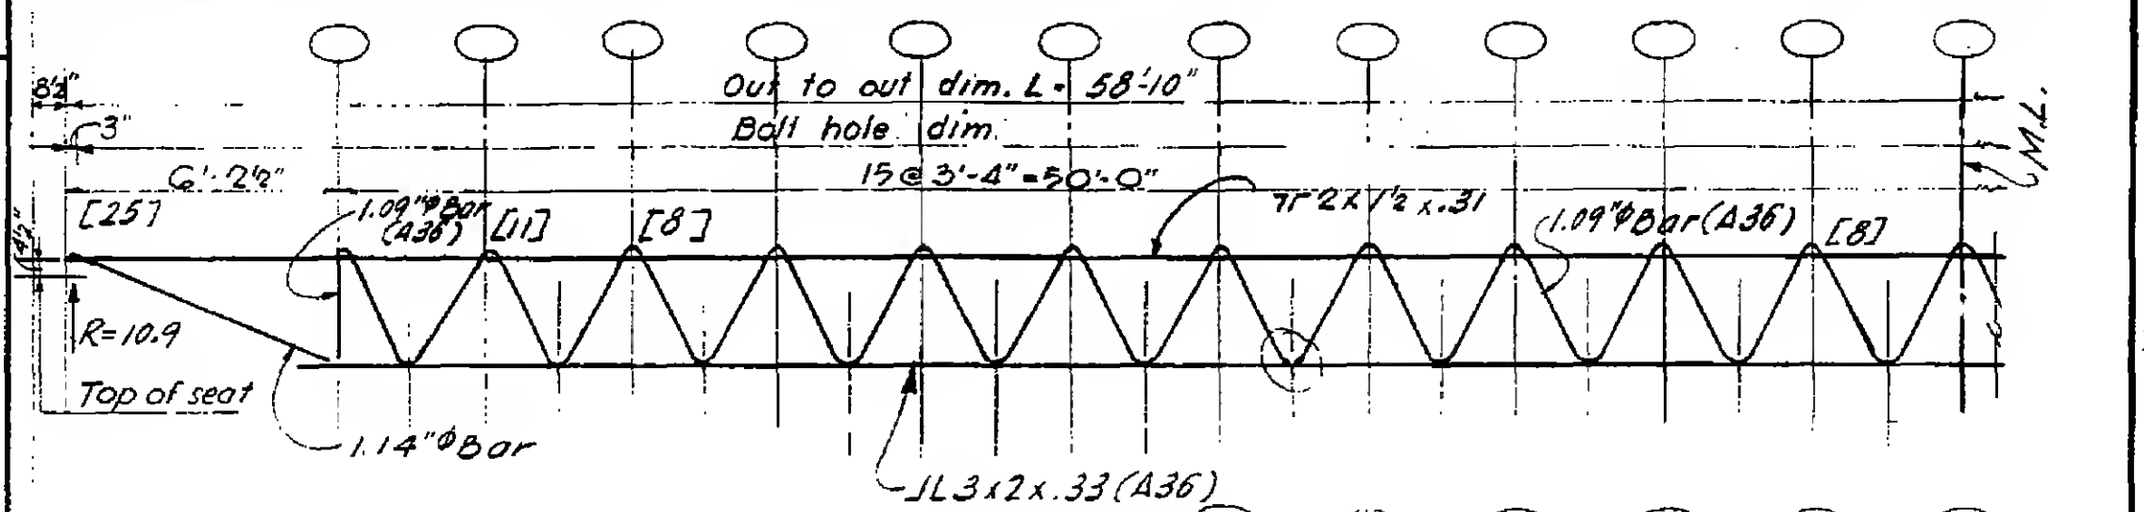

Exterior col ref. line

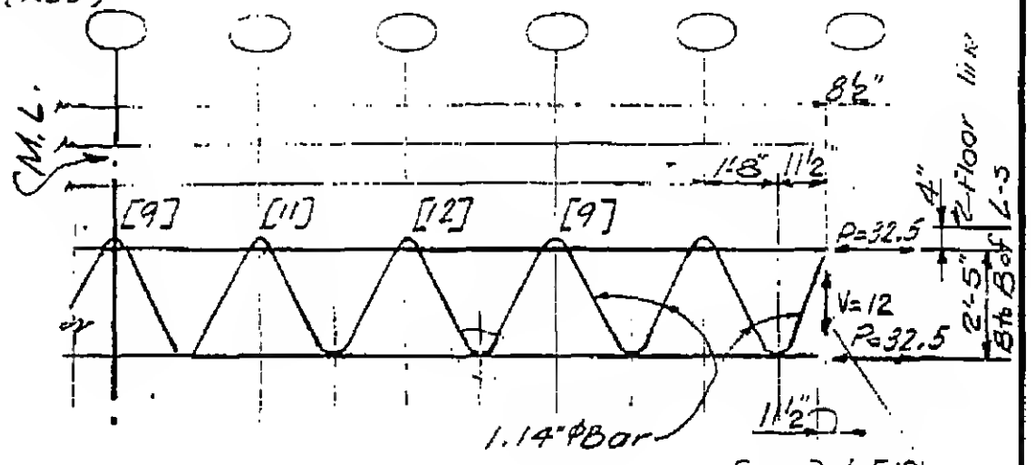

Elevation C32T9

LESLIE E. ROBERTSON — No. 34360 — LICENSED PROFESSIONAL ENGINEER — STATE OF NEW YORK

7-AB1-7