
SKILLING - HELLE - CHRISTIANSEN - ROBERTSON Structural & Civil Engineers


PROJECT THE WORLD TRADE CENTER | TITLE FLOOR TRUSS C32T4 | DATE 1-3-68

REVISIONS

1-26-68
4-1-68
5-10-68
7-22-68

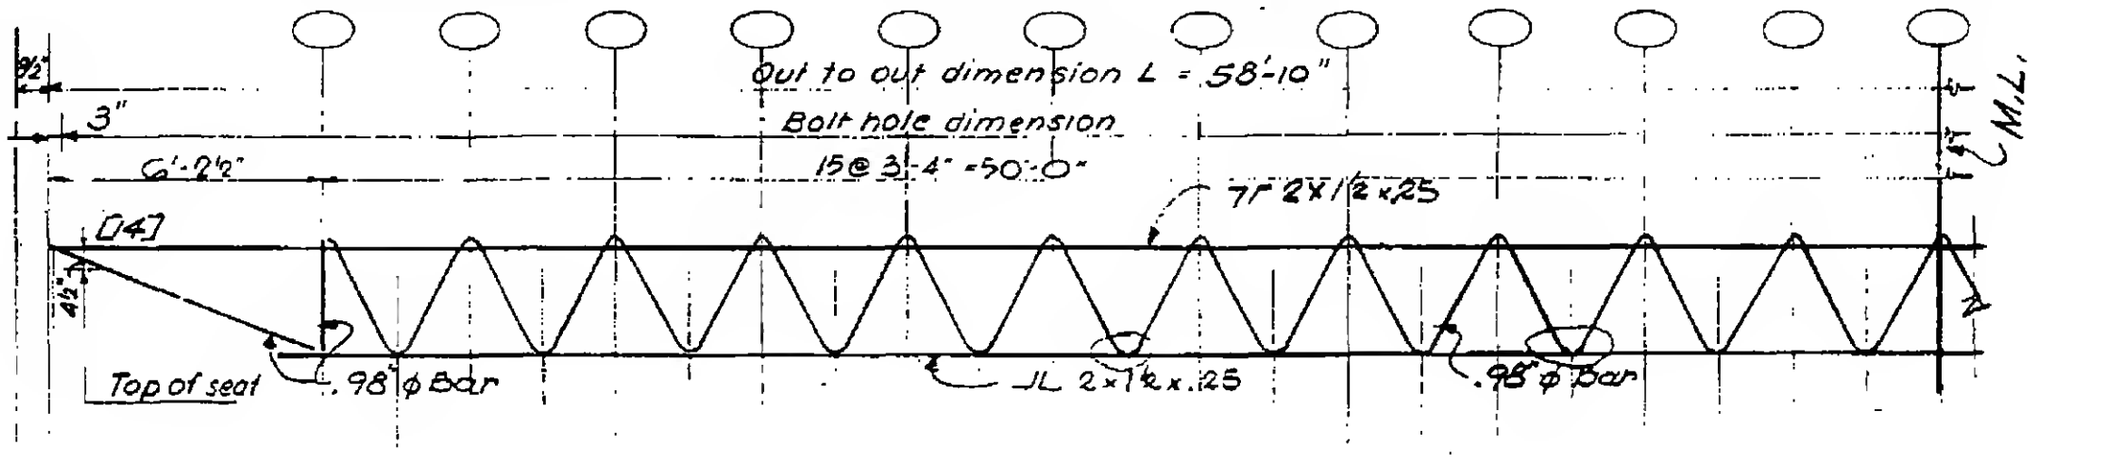

2 Exterior col. ref. line

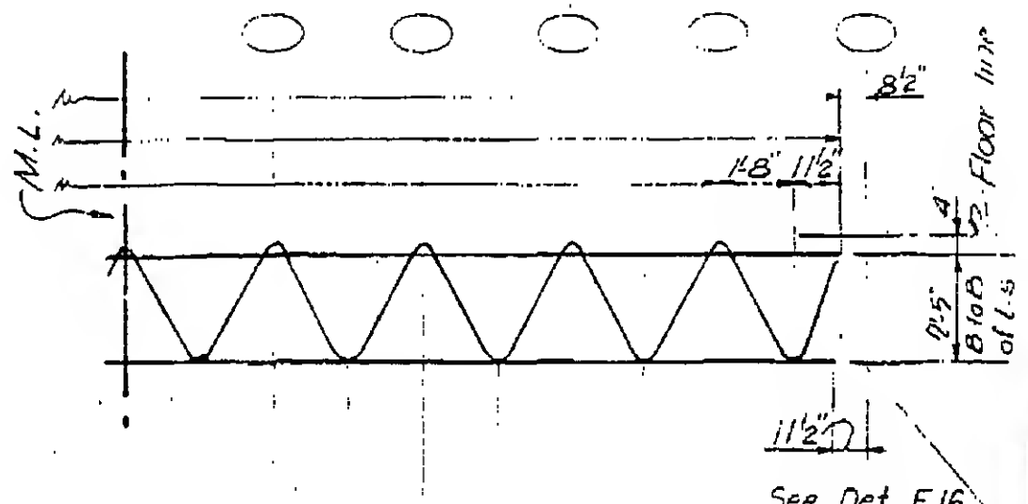

Elevation C32T4

LESLIE E. ROBERTSON
No. 34360
LICENSED PROFESSIONAL ENGINEER
STATE OF NEW YORK

7-AB1-10