

SKILLING - HELLE - CHRISTIANSEN - ROBERTSON Structural & Civil Engineers


PROJECT THE WORLD TRADE CENTER | TITLE FLOOR TRUSS C32 T17 | DATE 8-15-68

REVISIONS

10-4-68

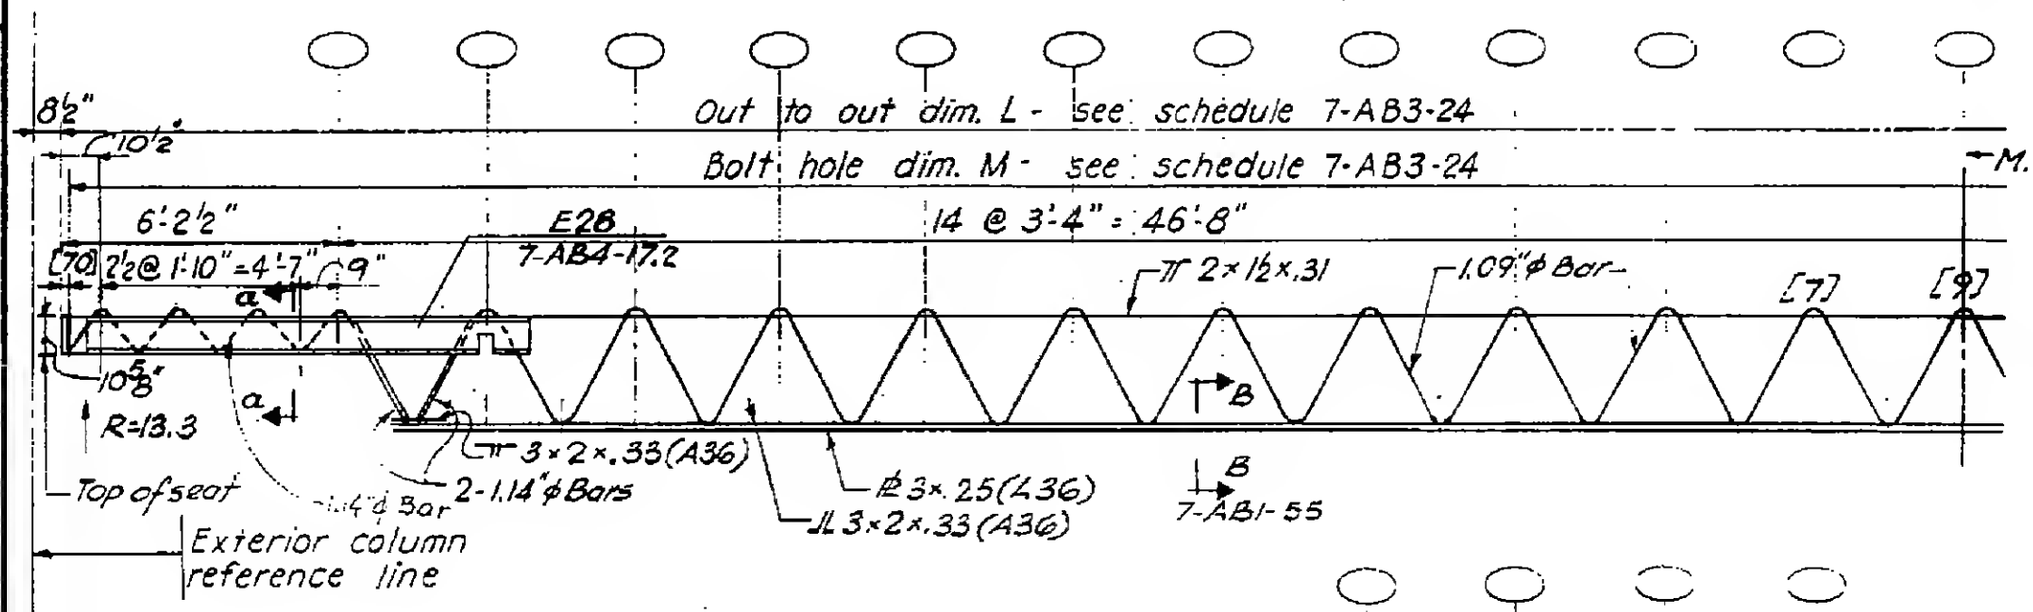

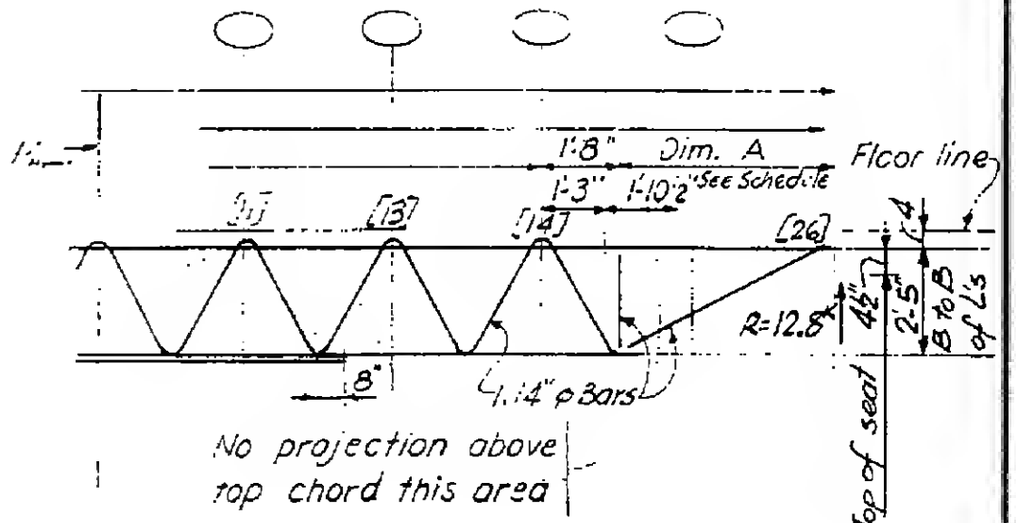

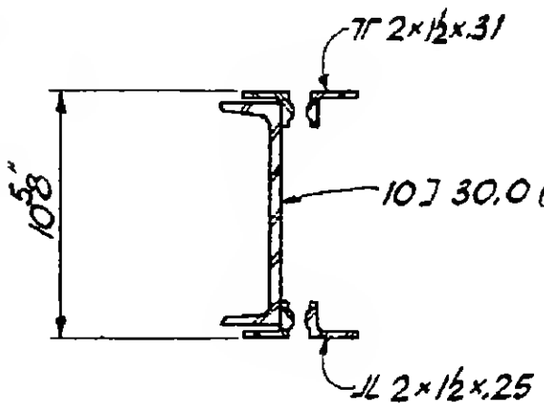

Section a-a

Elevation C32 T17

LICENSED PROFESSIONAL ENGINEER
LESLIE E. ROBERTSON
No. 34540
UNIVERSITY OF THE STATE OF NEW YORK

7-AB1-16