
SKILLING - HELLE - CHRISTIANSEN - ROBERTSON Structural & Civil Engineers


PROJECT THE WORLD TRADE CENTER | TITLE FLOOR TRUSS C 32 T18 | DATE 8-15-68

REVISIONS


10-4-68

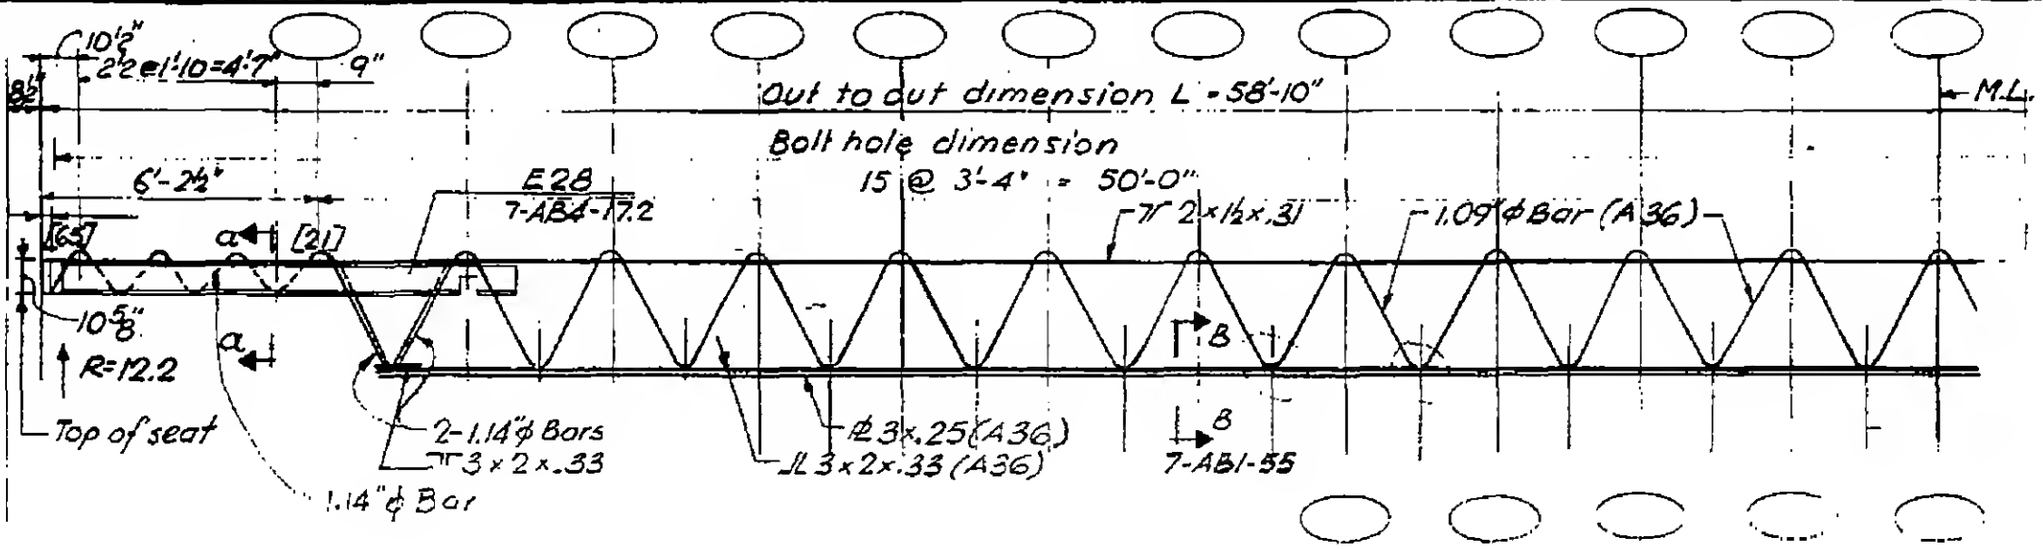

Exterior col. ref. line

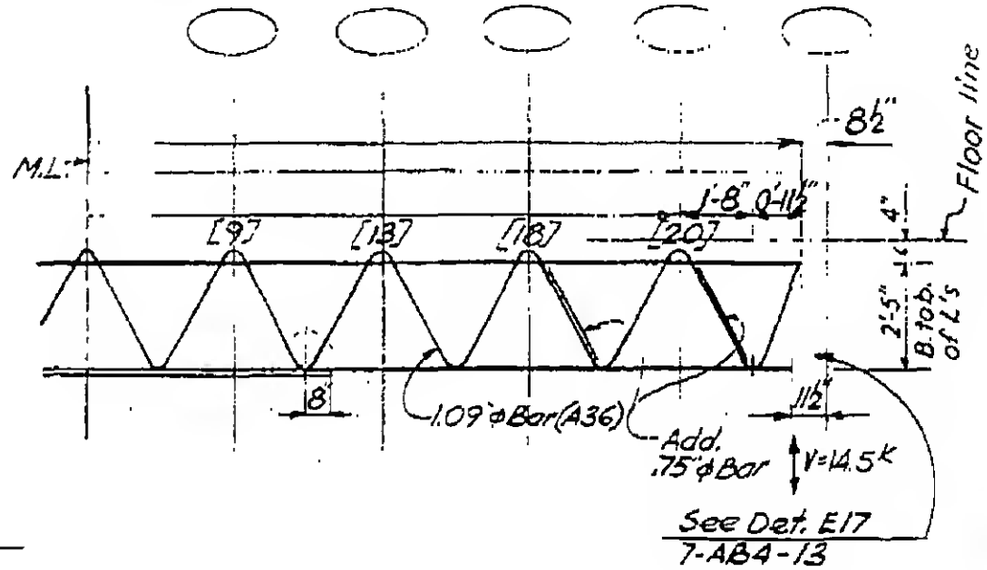

Elevation C32 T18

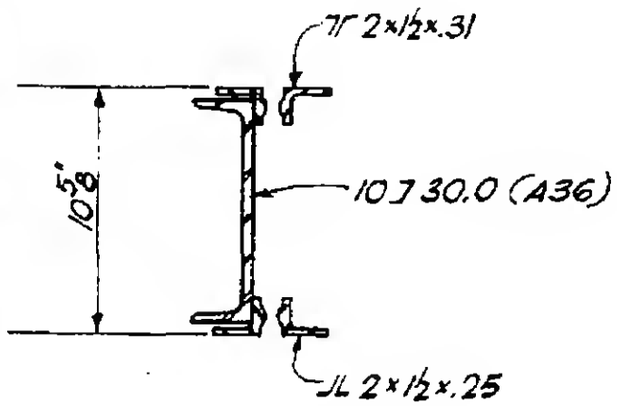

Section a-a



7-AB1-17