
SKILLING - HELLE - CHRISTIANSEN - ROBERTSON Structural & Civil Engineers


PROJECT THE WORLD TRADE CENTER | TITLE FLOOR TRUSS C32 T25 & C32 T26 | DATE 8-15-68

REVISIONS


10-4-68

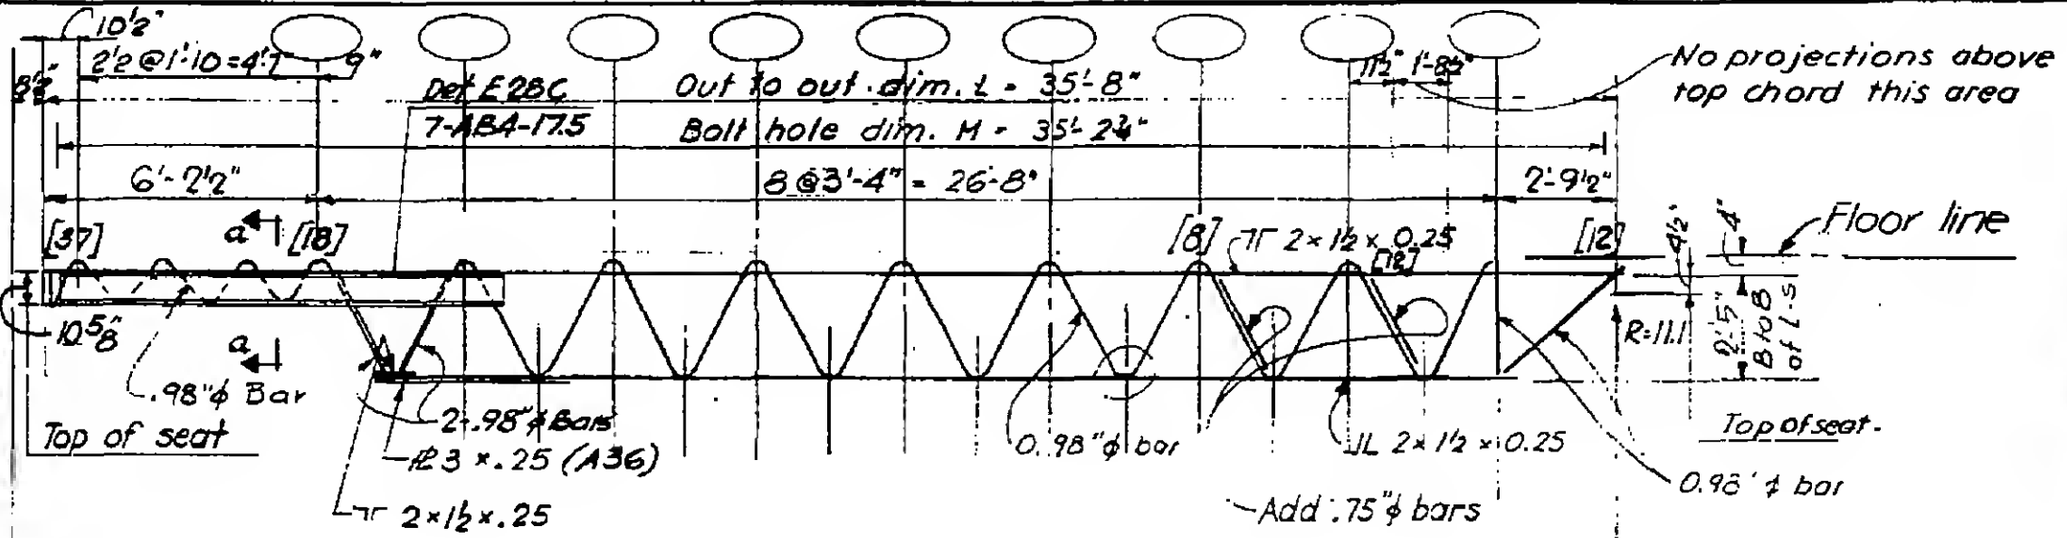

Elevation C32 T25

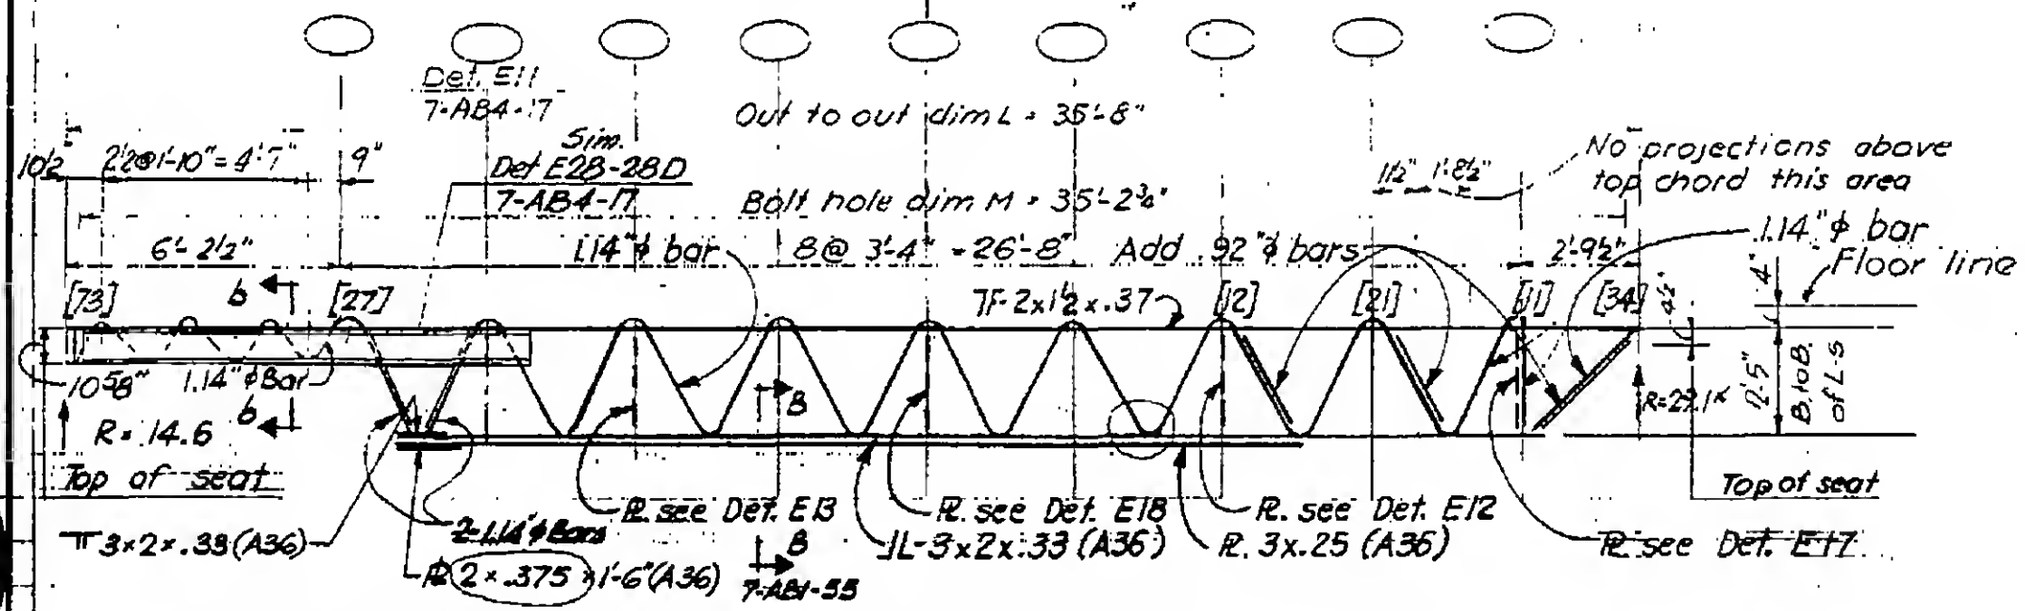

Elevation C32 T26

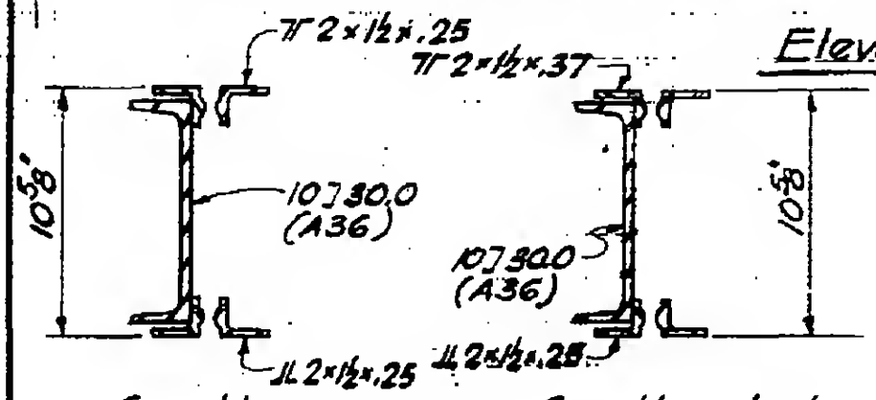

Section a-a Section b-b

7-AB1-23