

SKILLING - HELLE - CHRISTIANSEN - ROBERTSON Structural & Civil Engineers

PROJECT THE WORLD TRADE CENTER | TITLE - FLOOR TRUSS C 32 T 32 | DATE 1-6-69

REVISIONS

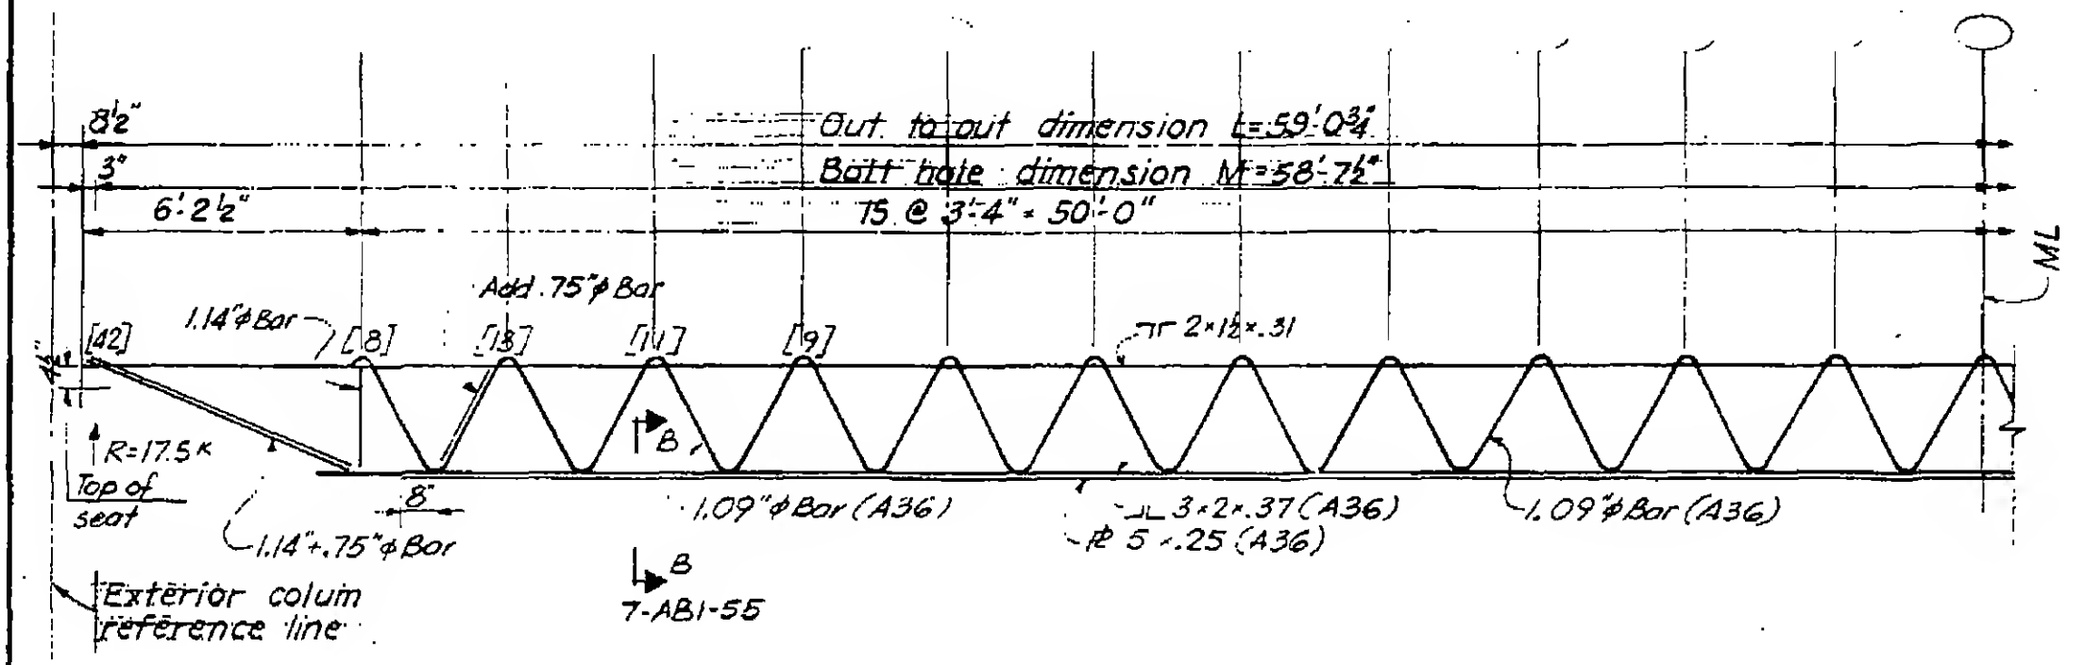

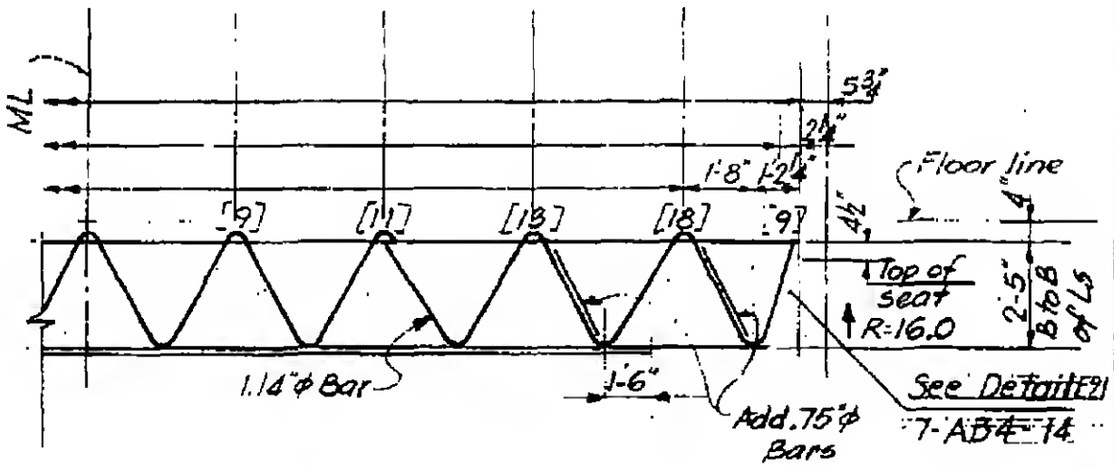

Elevation C32T32

LICENSED PROFESSIONAL ENGINEER LESLIE E. ROBERTSON NEW YORK UNIVERSITY

7-AB1-29