

SKILLING - HELLE - CHRISTIANSEN – ROBERTSON Structural & Civil Engineers

PROJECT THE WORLD TRADE CENTER | TITLE FLOOR TRUSS C32T49 | DATE 11-25-68

REVISIONS

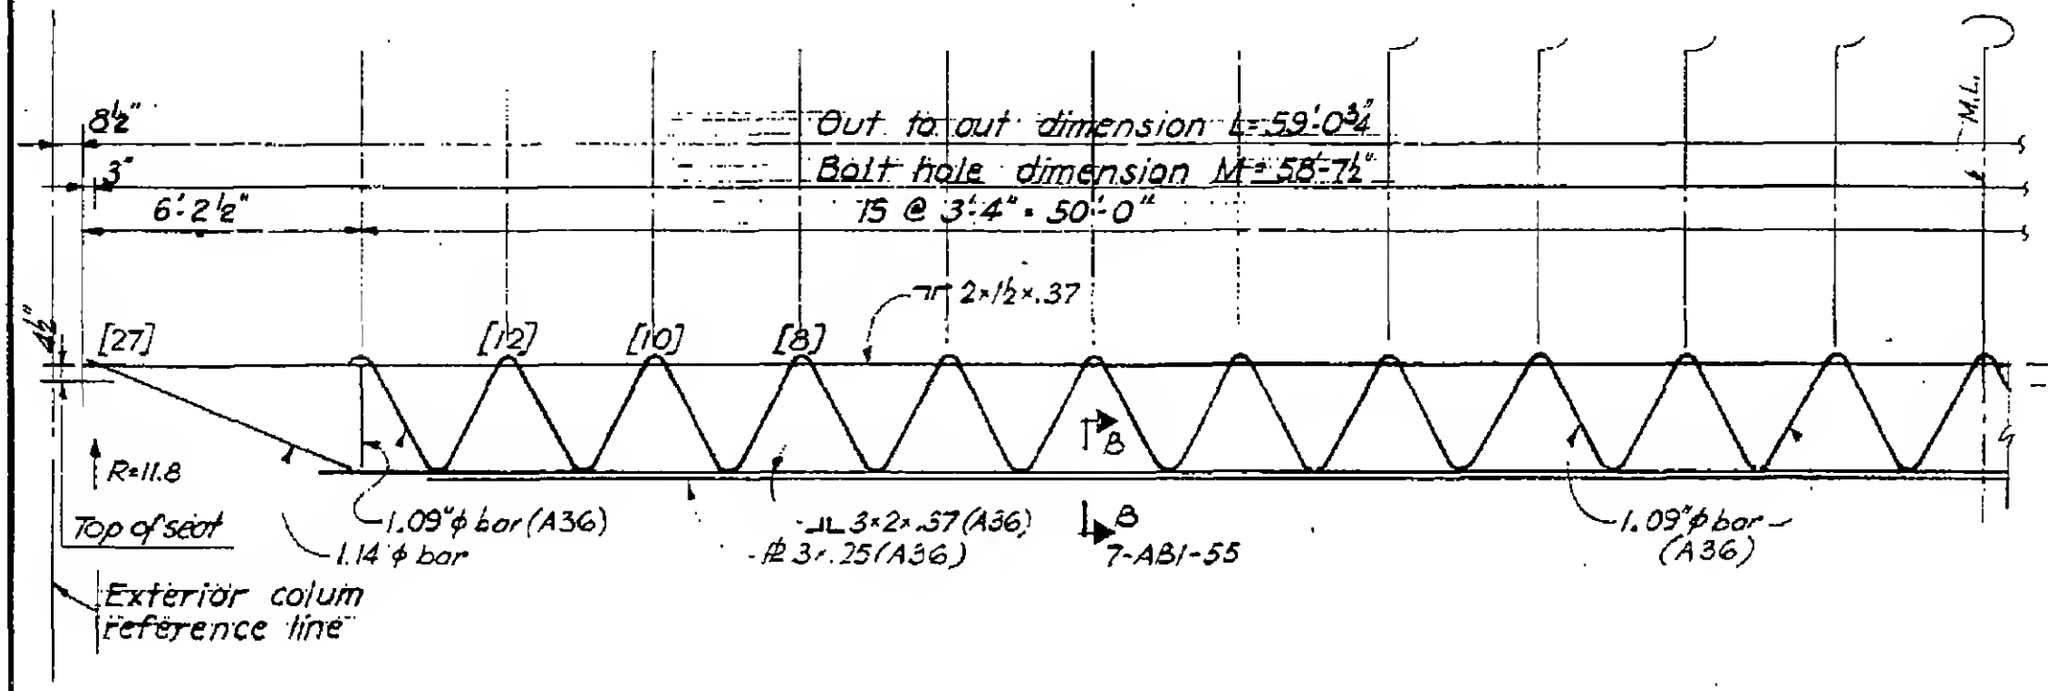

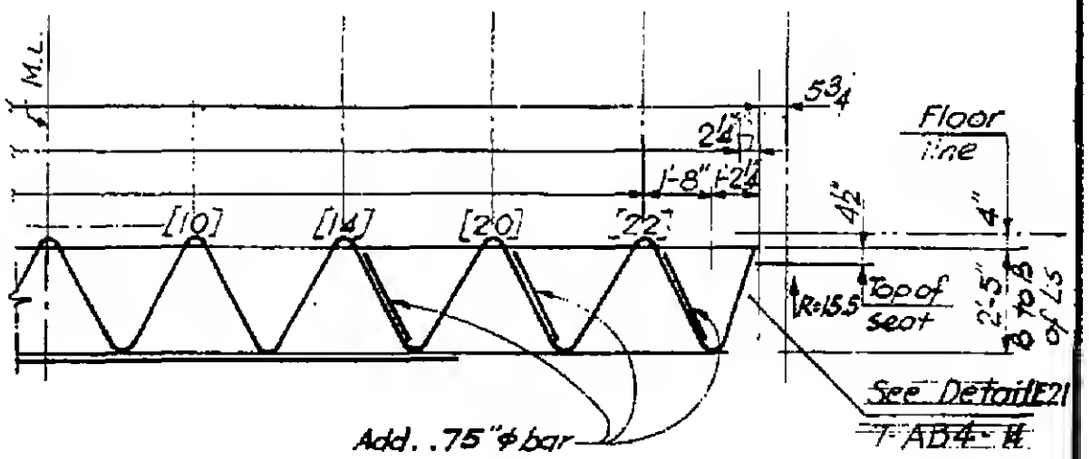

Elevation C 32 T 49

LICENSED PROFESSIONAL ENGINEER
LESLIE E. ROBERTSON
No. 34960
UNIVERSITY OF THE STATE OF NEW YORK

7-AB1-44