
SKILLING - HELLE - CHRISTIANSEN - ROBERTSON Structural & Civil Engineers

PROJECT: THE WORLD TRADE CENTER | TITLE: FLOOR TRUSS 24T8, 8A & 8B | DATE: 10-20-67

REVISIONS

1-3-68
1-26-68
4-1-68
4-15-68
7-22-68

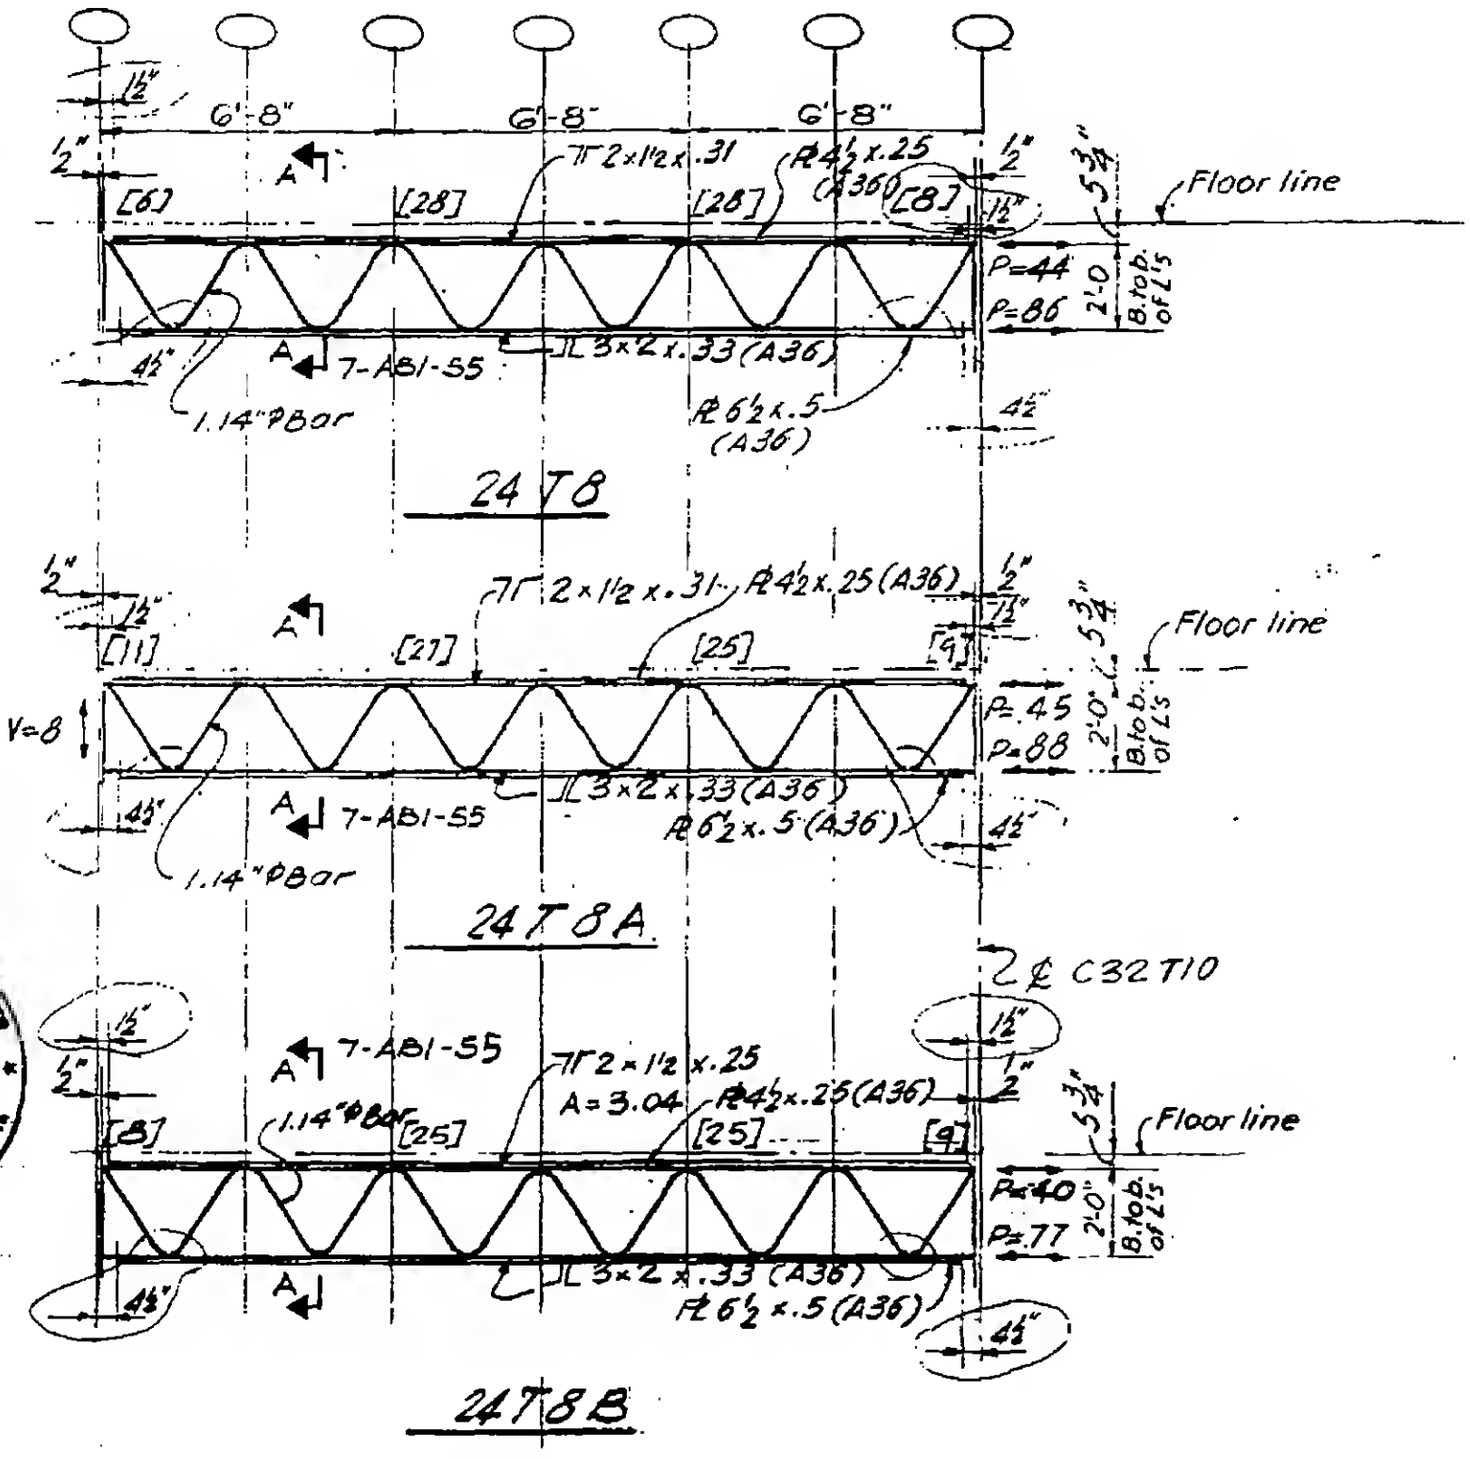

16

7-AB2-4