

SKILLING, HELLE, CHRISTIANSEN, ROBERTSON — Structural & Civil Engineers

PROJECT: THE WORLD TRADE CENTER | TITLE: FLOOR TRUSS 24T10F, 24T10G & 24T10H | DATE: 8-15-68

REVISIONS

10-4-68

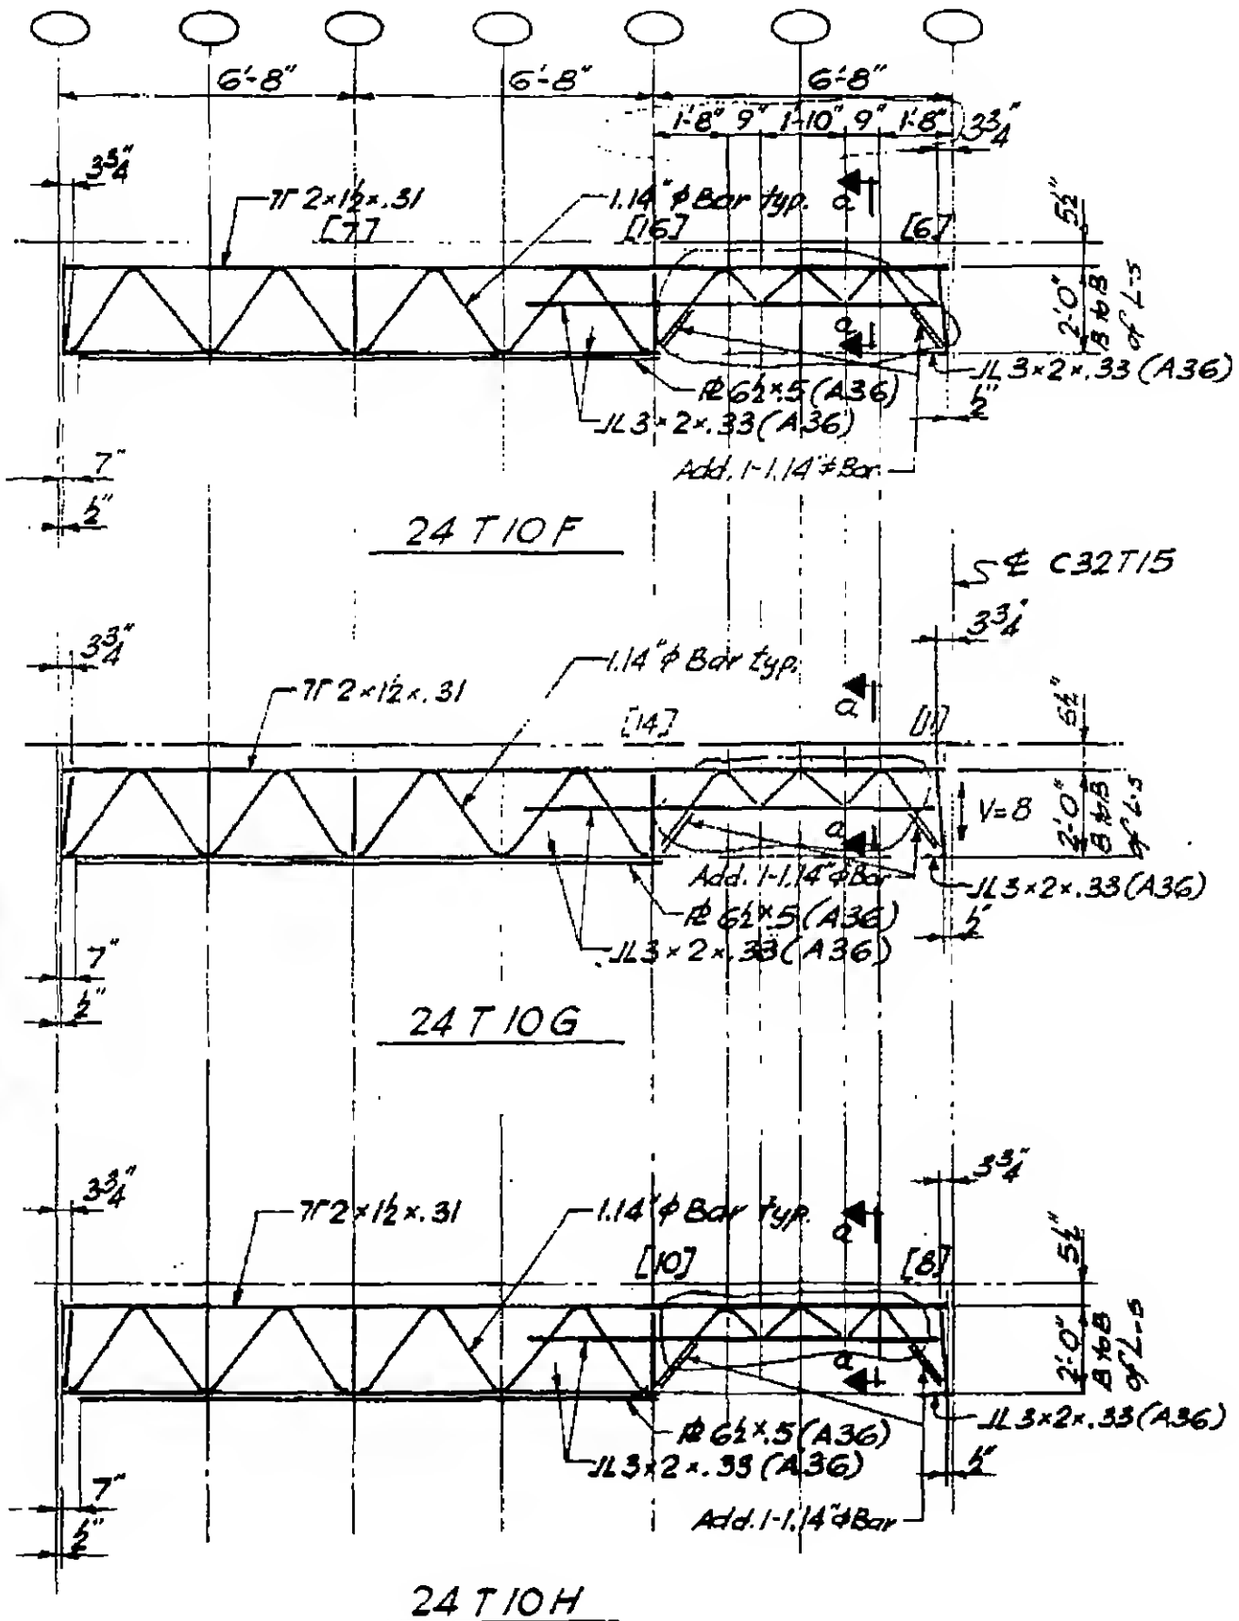

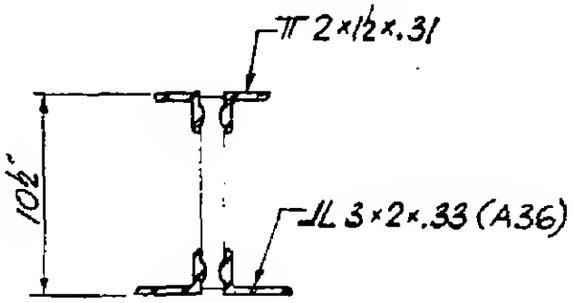

Section a-a



DESIGNED

DRAWN

REVIEWED

7-AB2-18