
SKILLING - HELLE - CHRISTIANSEN - ROBERTSON Structural & Civil Engineers


PROJECT THE WORLD TRADE CENTER | TITLE FLOOR PANEL F1 | DATE 10-20-67

REVISIONS

1-3-68
1-26-68
4-1-68
5-10-68
7-22-68
10-15-68

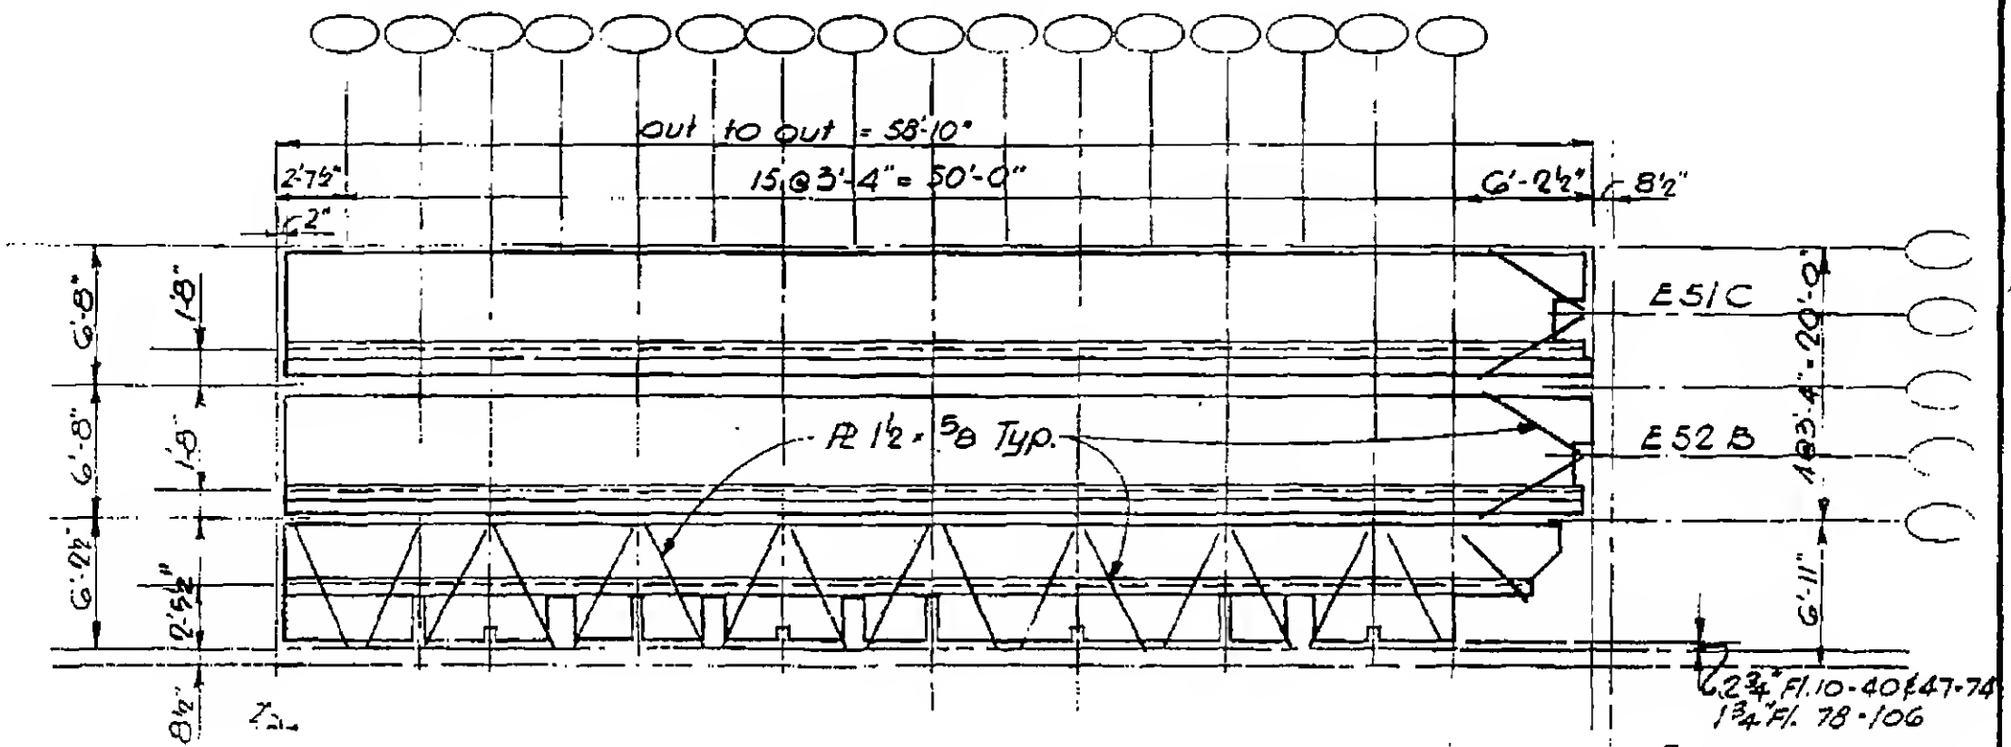

Plan Steel Deck

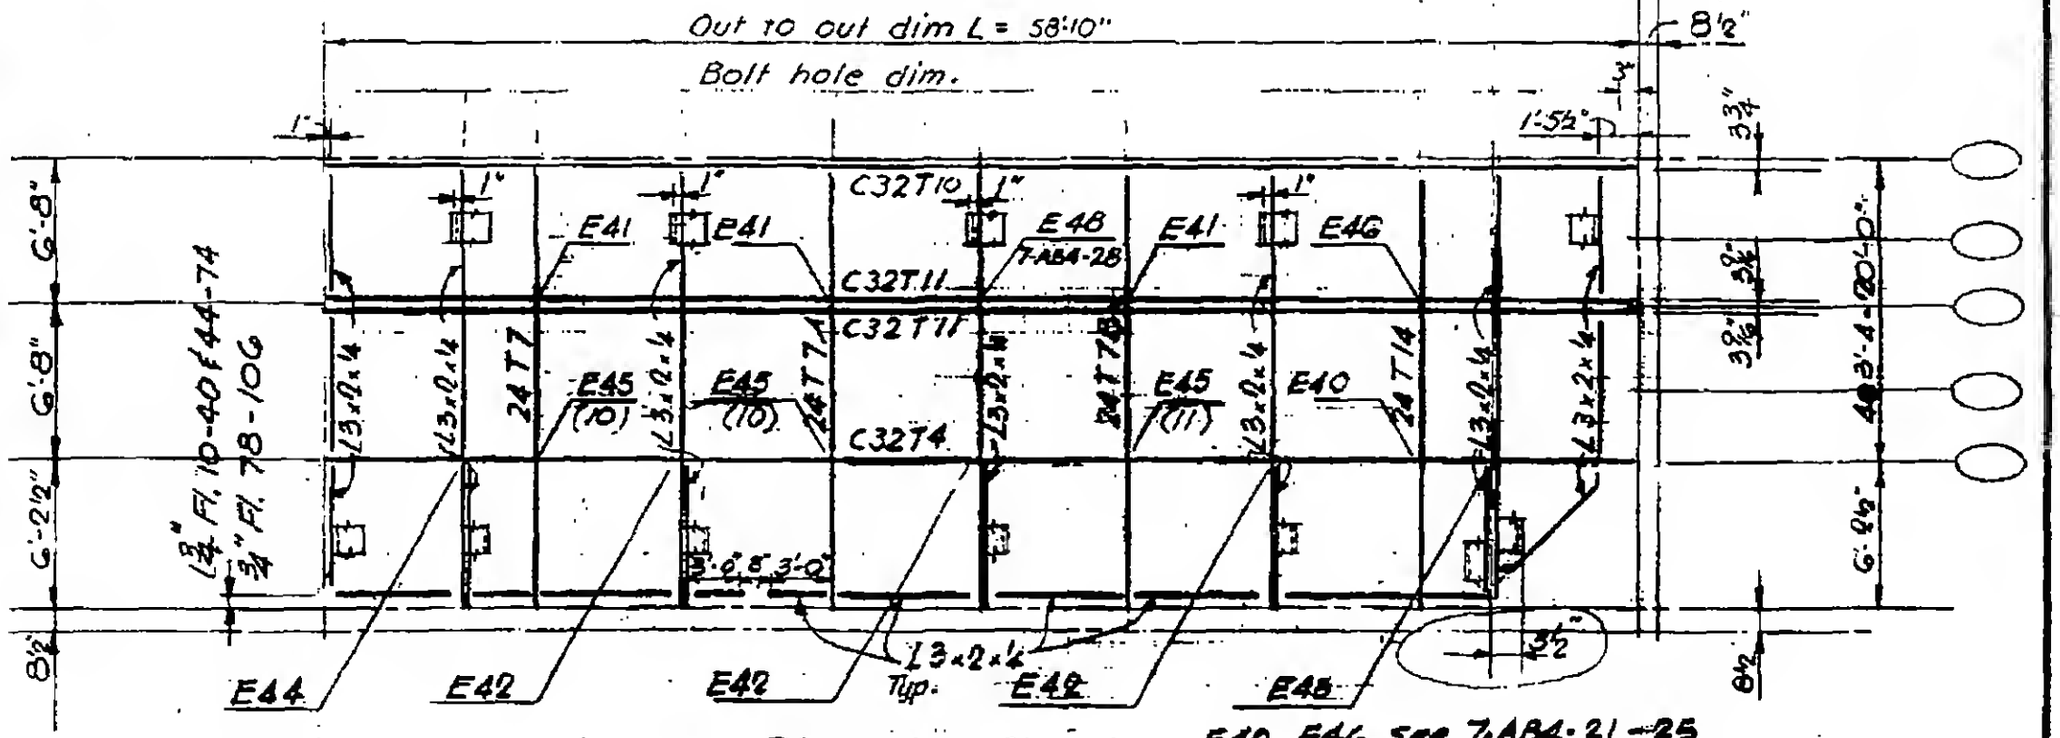

Plan Top Chord

7-AB3-13

LICENSED PROFESSIONAL ENGINEER
LESLIE E. ROBERTSON
No. 24360
REGISTERED TO THE STATE OF NEW YORK