
SKILLING - HELLE - CHRISTIANSEN - ROBERTSON Structural & Civil Engineers


PROJECT THE WORLD TRADE CENTER | TITLE FLOOR PANEL 6RI | DATE 10-20-67

REVISIONS

1-3-68
1-26-68
4-1-68
5-10-68
7-22-68

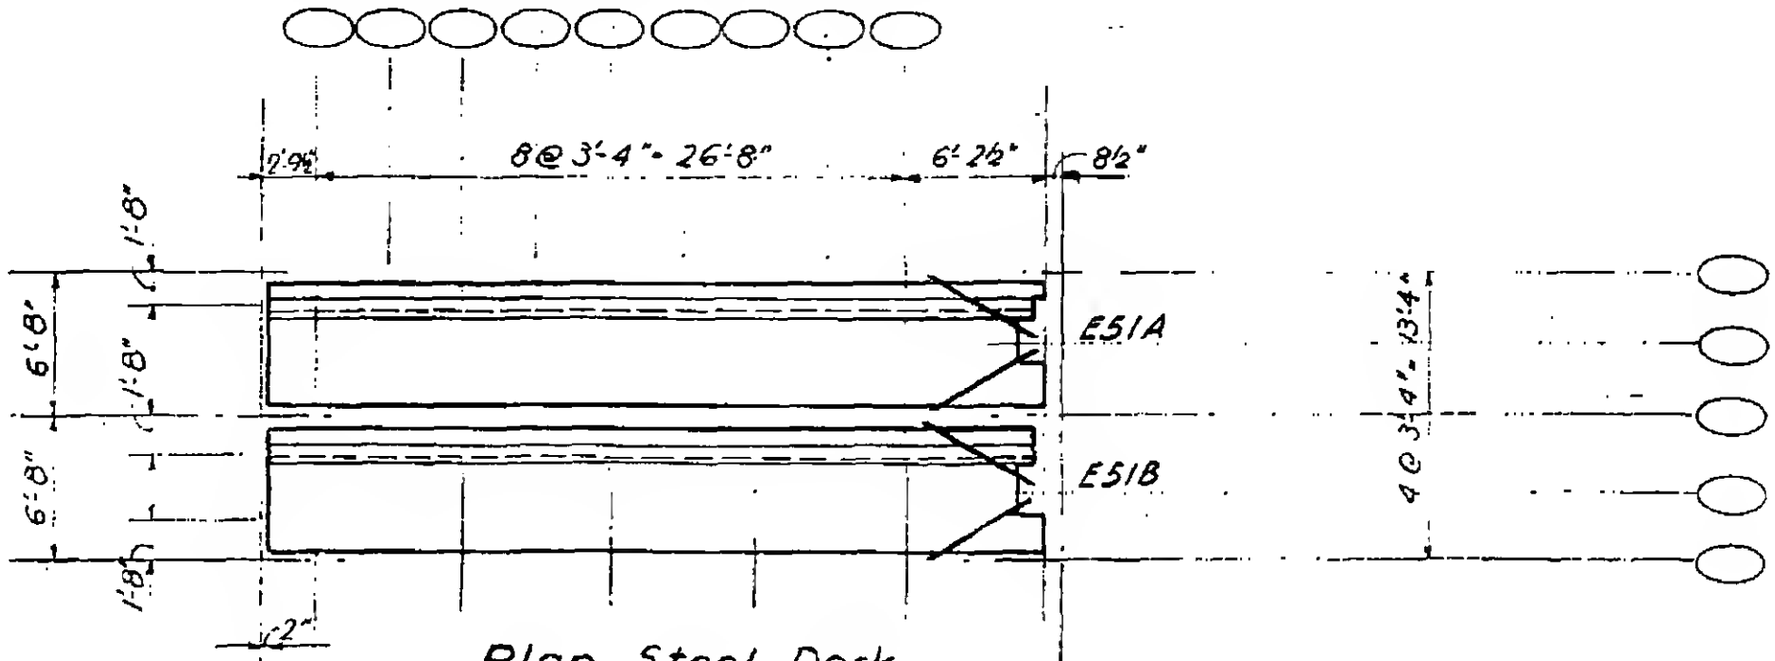

Plan Steel Deck

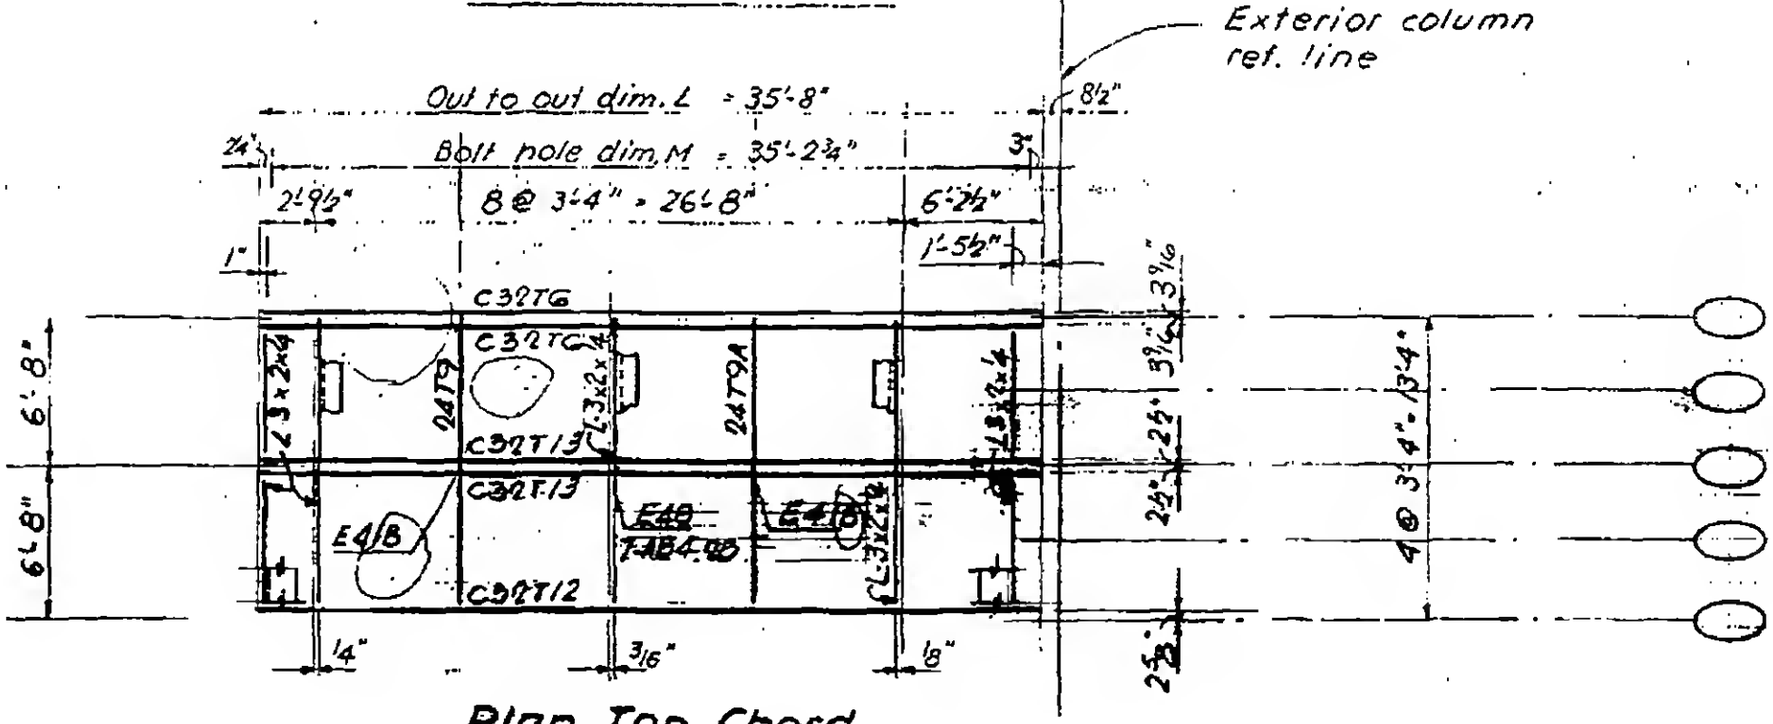

Plan Top Chord

E4(B) See 7-AB4-22.1

LICENSED PROFESSIONAL ENGINEER
JOSEPH E. ROBERTSON
No. 34360
REGISTERED BY THE STATE OF NEW YORK

7-AB3-16