
SKILLING - HELLE - CHRISTIANSEN - ROBERTSON Structural & Civil Engineers

PROJECT THE WORLD TRADE CENTER | TITLE FLOOR PANEL C2 | DATE 8-1-68

REVISIONS

10-4-68

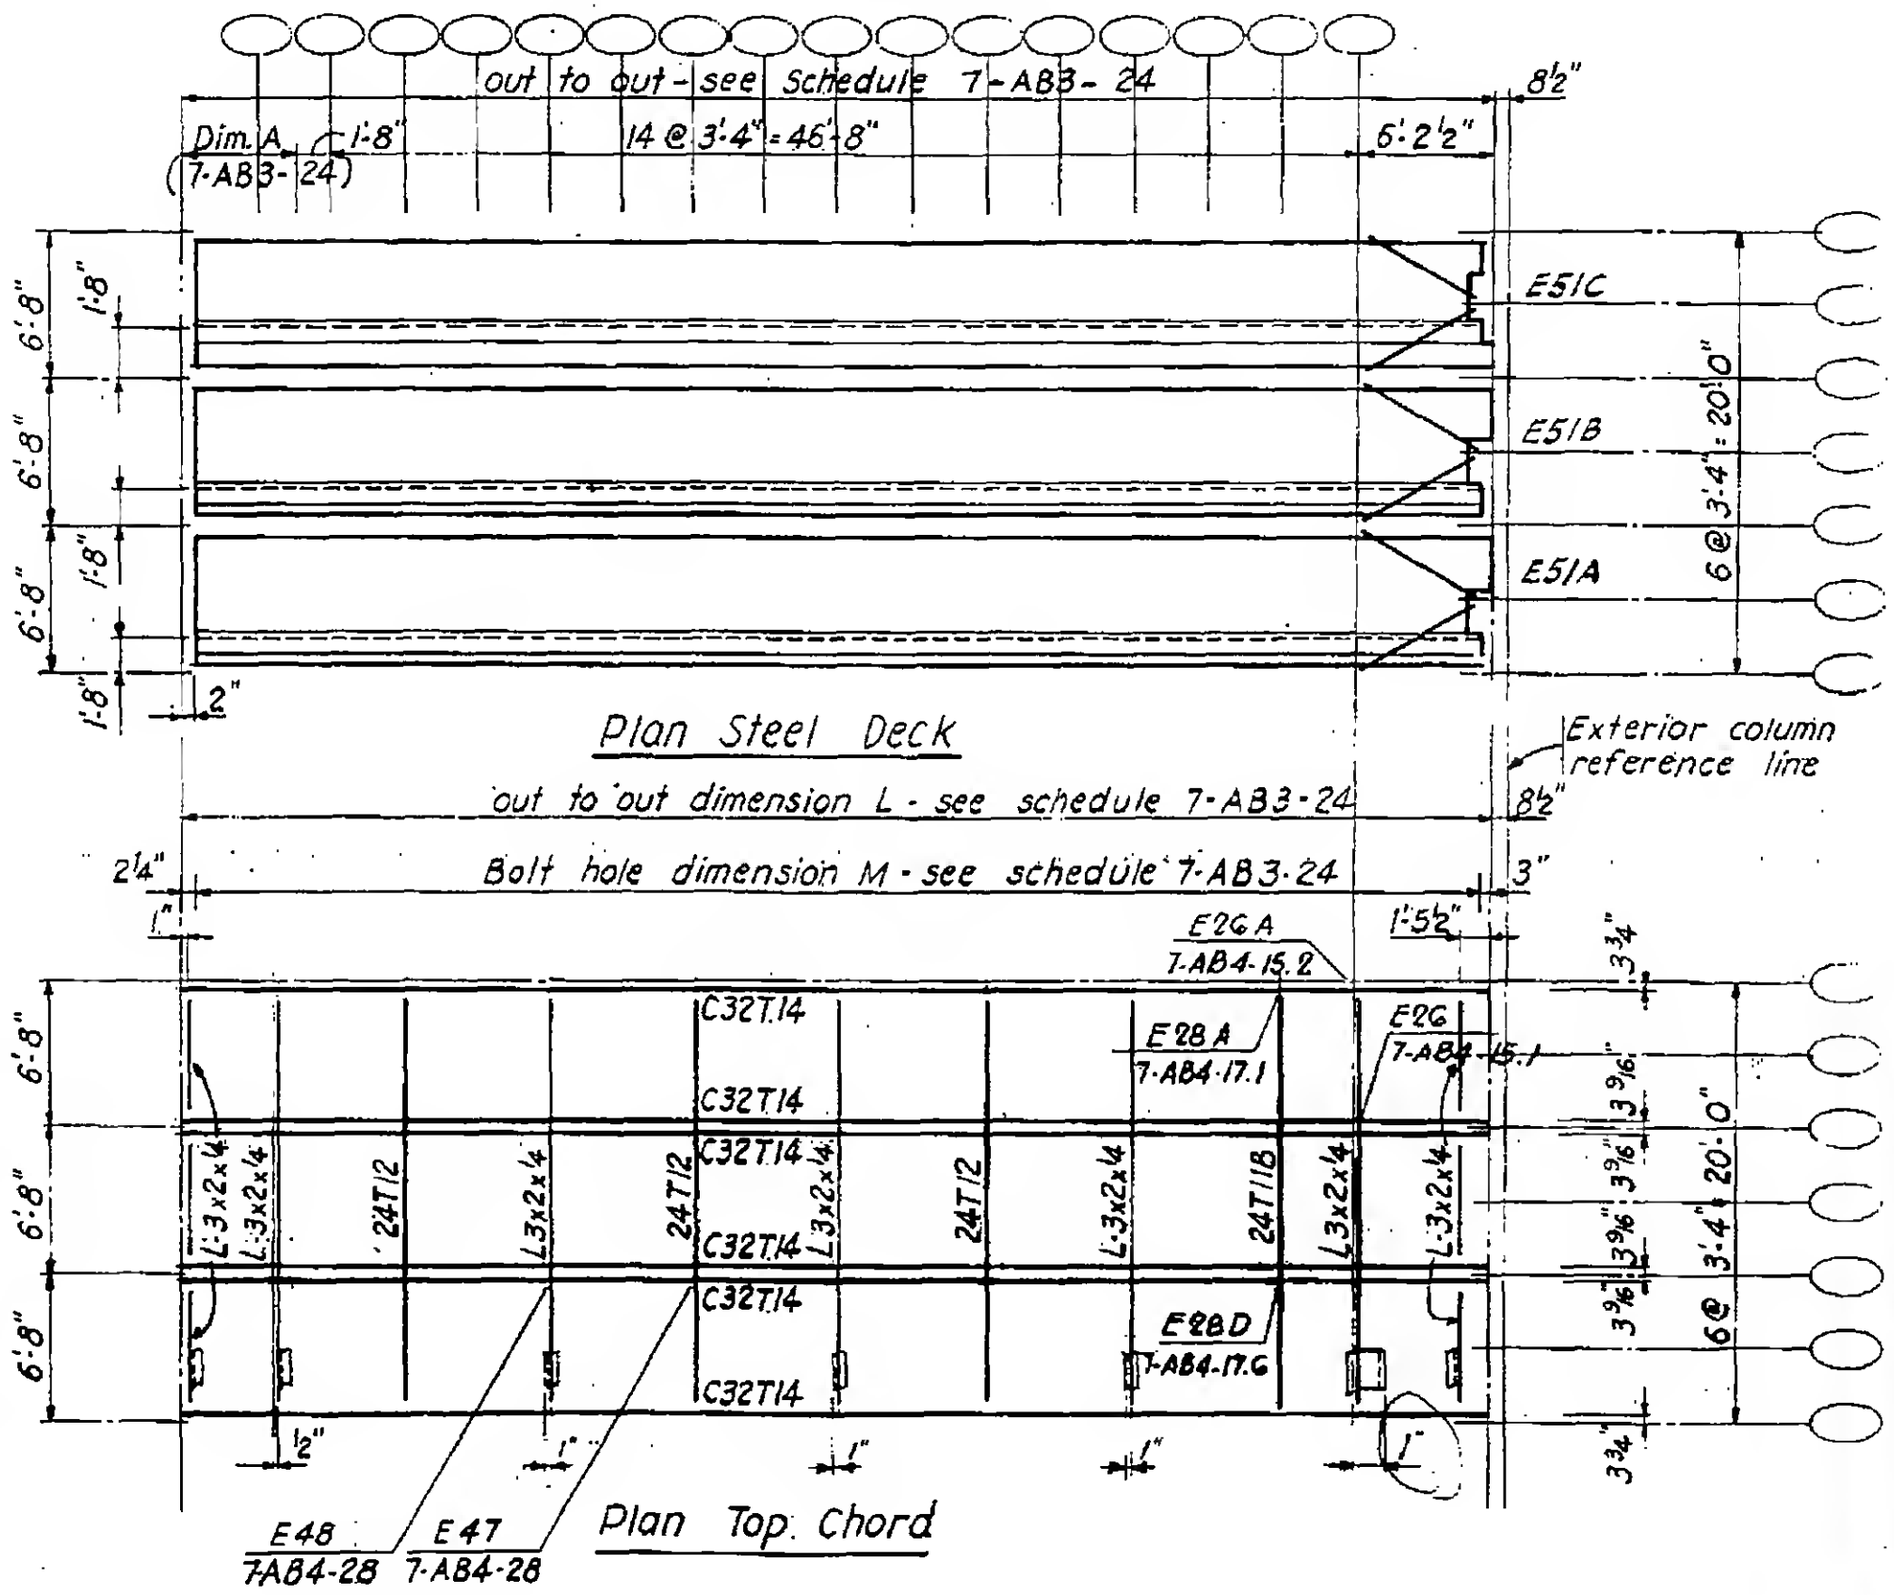

LESLIE E. ROBERTSON NCSTE No. 34360 UNIVERSITY OF THE STATE OF NEW YORK

7-AB3-28