
SKILLING - HELLE - CHRISTIANSEN - ROBERTSON  Structural & Civil Engineers

PROJECT THE WORLD TRADE CENTER | TITLE FLOOR PANEL-DETAIL E5 & E5A | DATE 10-20-67

REVISIONS
1-3-68
10-15-68

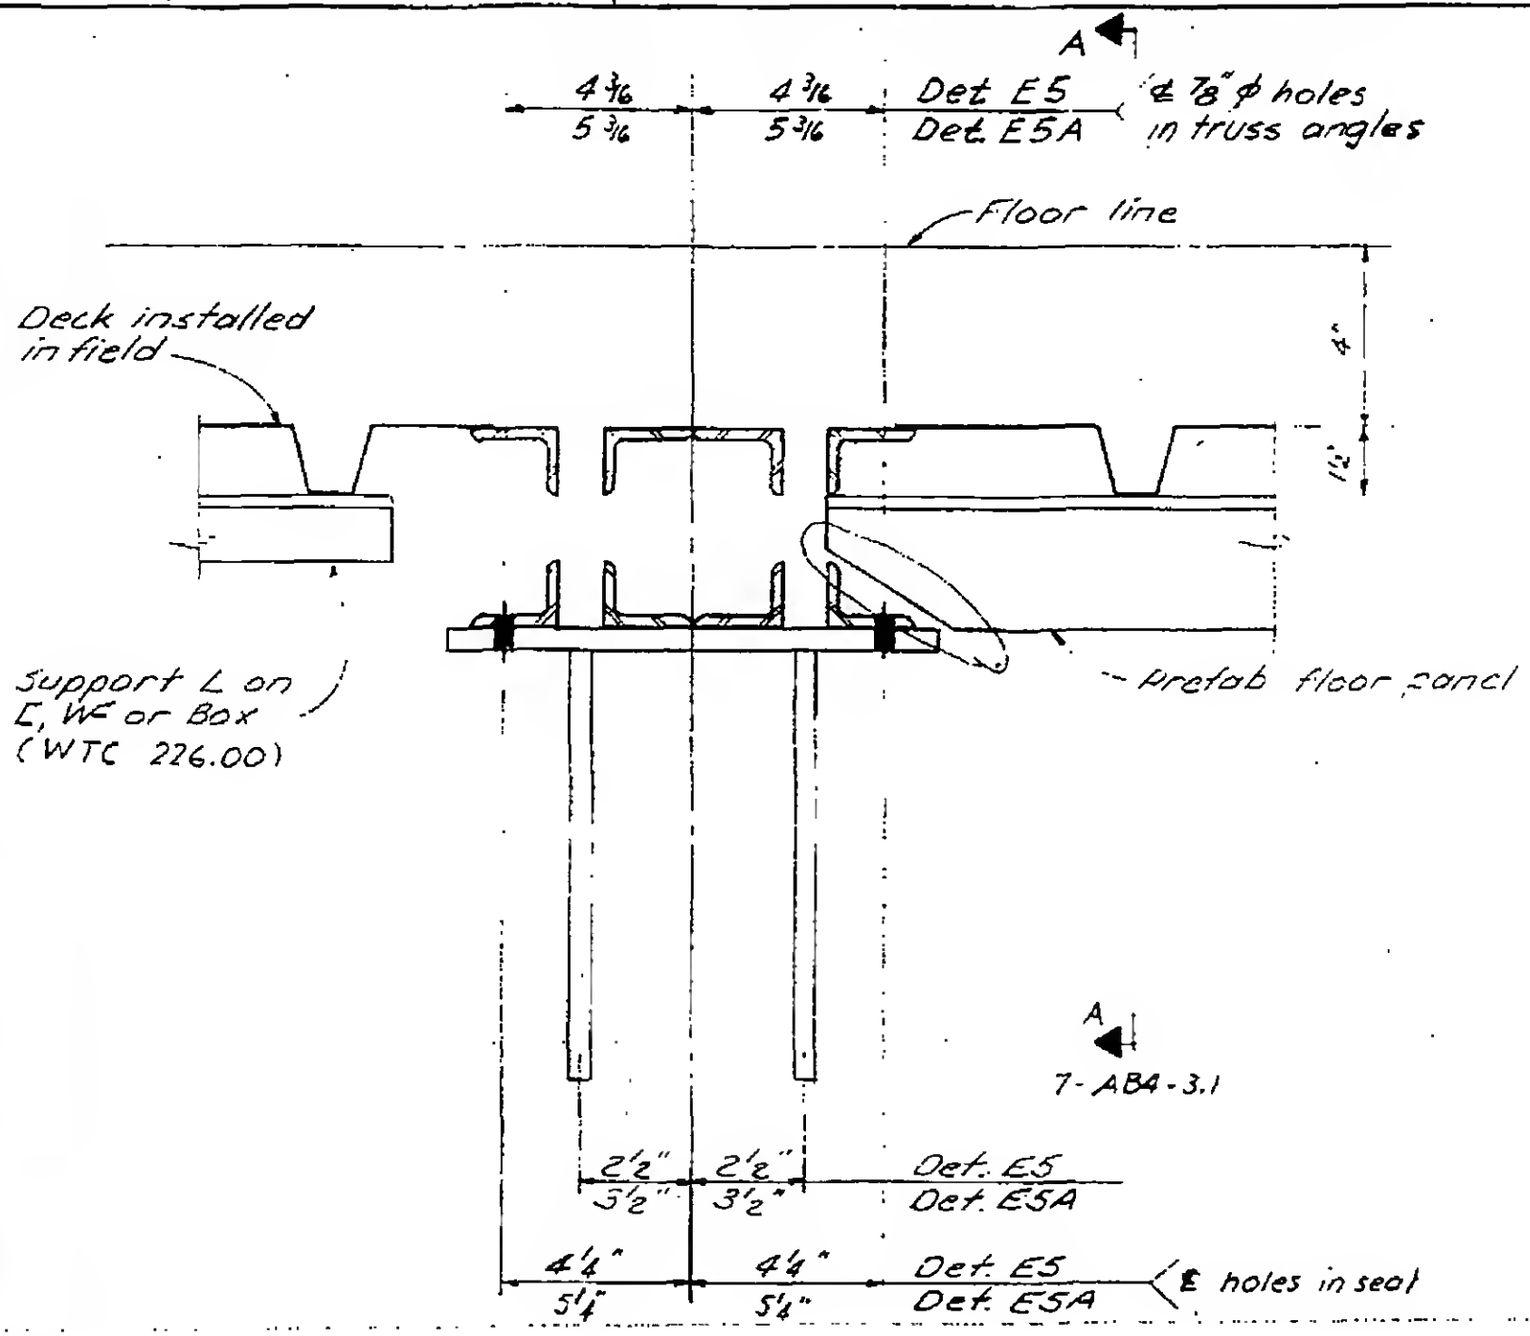


LICENSED PROFESSIONAL ENGINEER
LESLIE E. ROBERTSON
NO. 34340
OF THE STATE OF NEW YORK

7-AB4-4