

SKILLING, HELLE, CHRISTIANSEN, ROBERTSON — Structural & Civil Engineers

PROJECT: THE WORLD TRADE CENTER | TITLE: FLOOR PANEL - DETAIL E28A | DATE: 8-1-68

REVISIONS

- 15-68
- 10-4-68

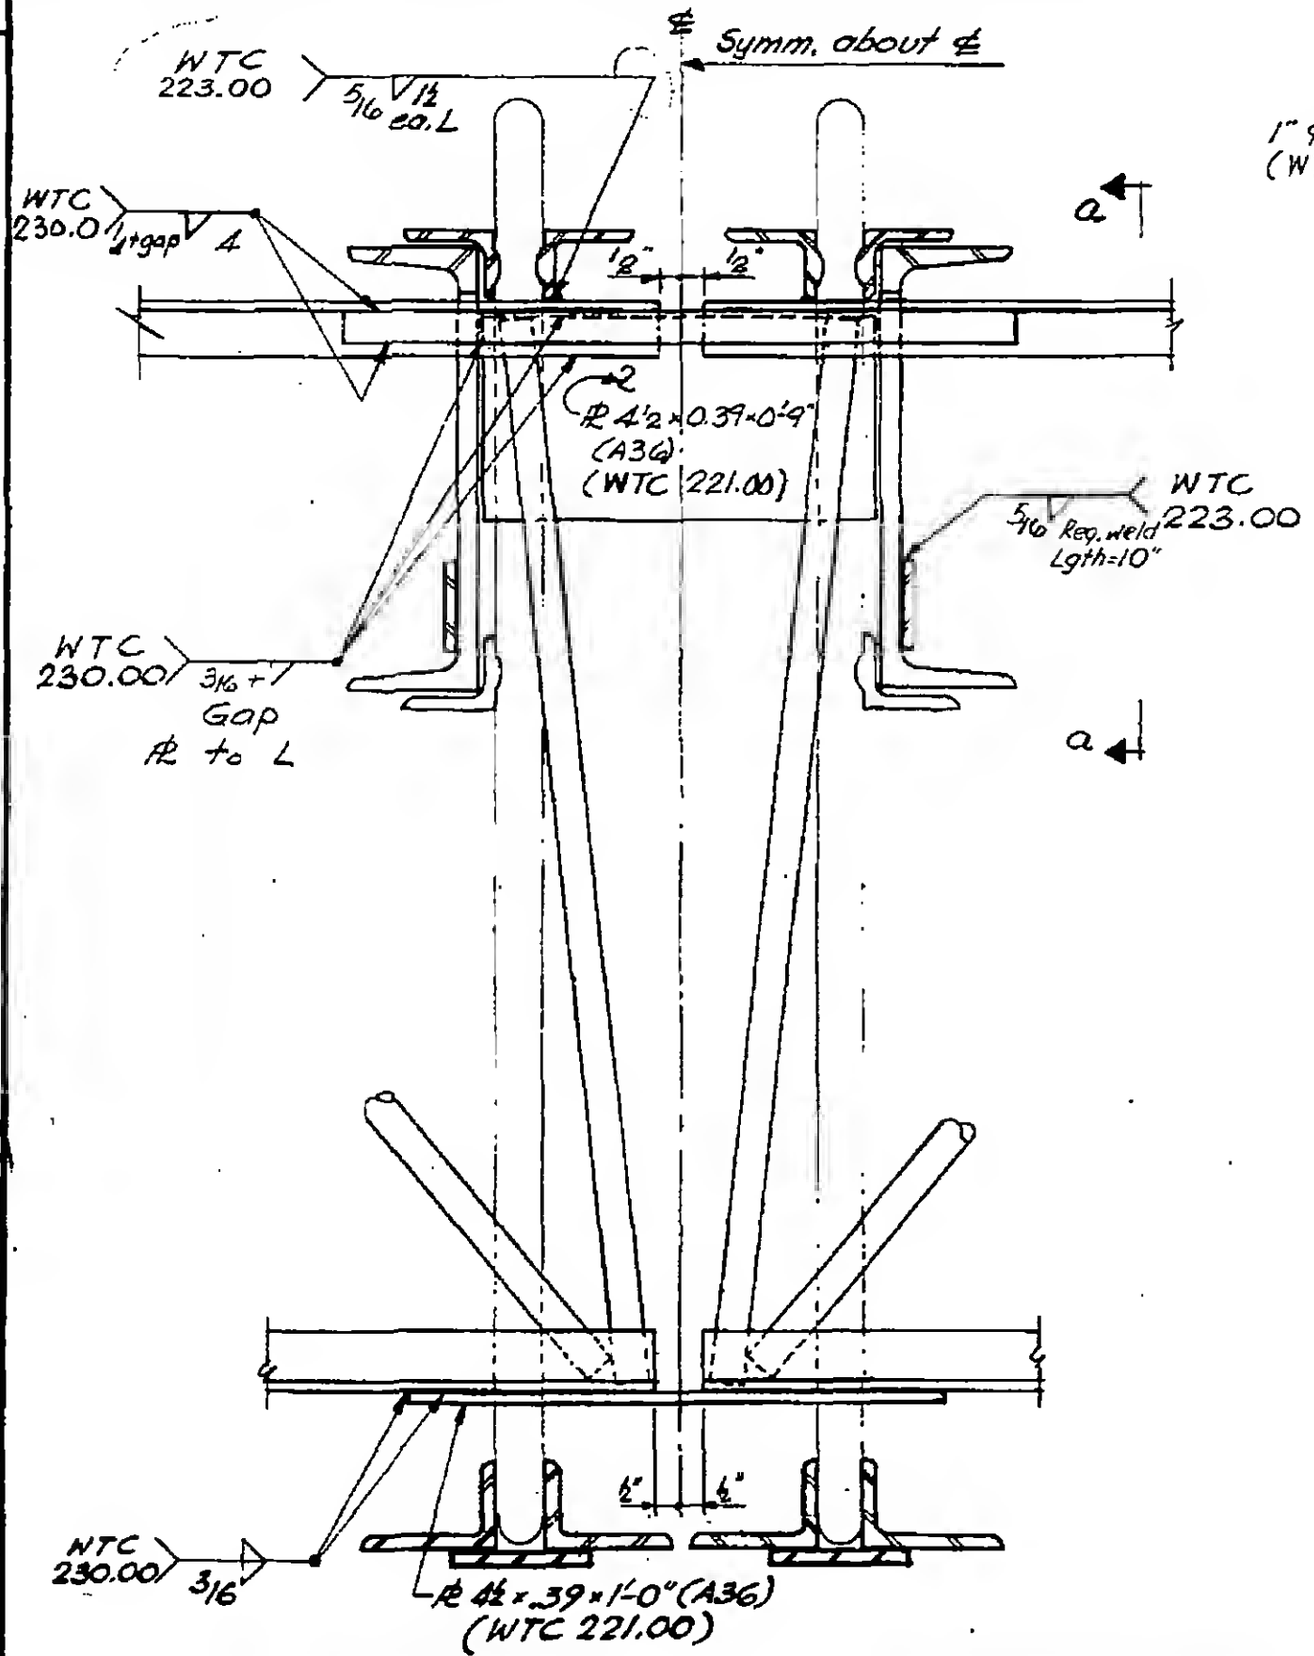

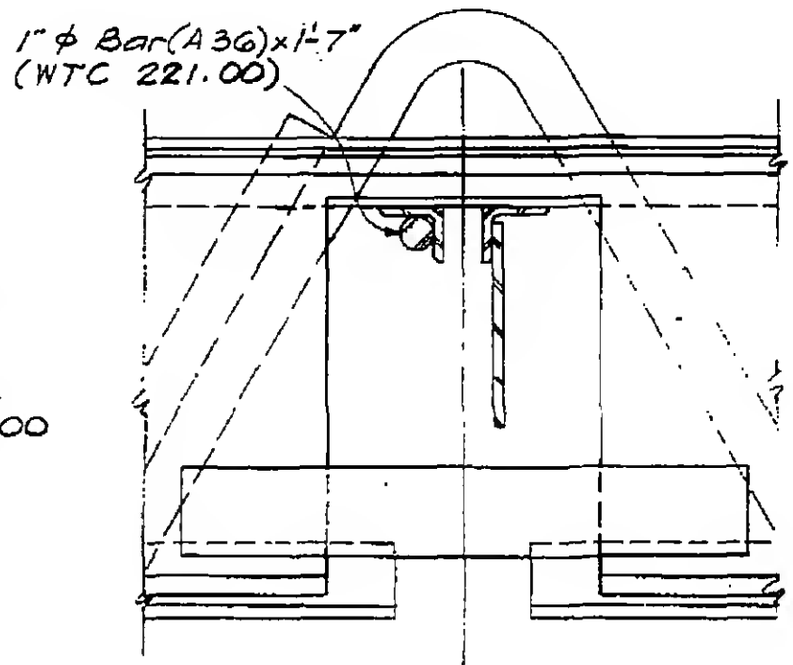

Section a-a

LICENSED PROFESSIONAL ENGINEER — LESLIE E. ROBERTSON — No. 24310 — UNIVERSITY OF CALIFORNIA

DESIGNED

DRAWN

REVIEWED

7-AB4-17.1