
SKILLING, HELLE, CHRISTIANSEN, ROBERTSON — Structural & Civil Engineers

PROJECT: THE WORLD TRADE CENTER | TITLE: FLOOR PANEL - DETAIL E28C | DATE: 8-1-68

REVISIONS
- 15-68
10-4-68

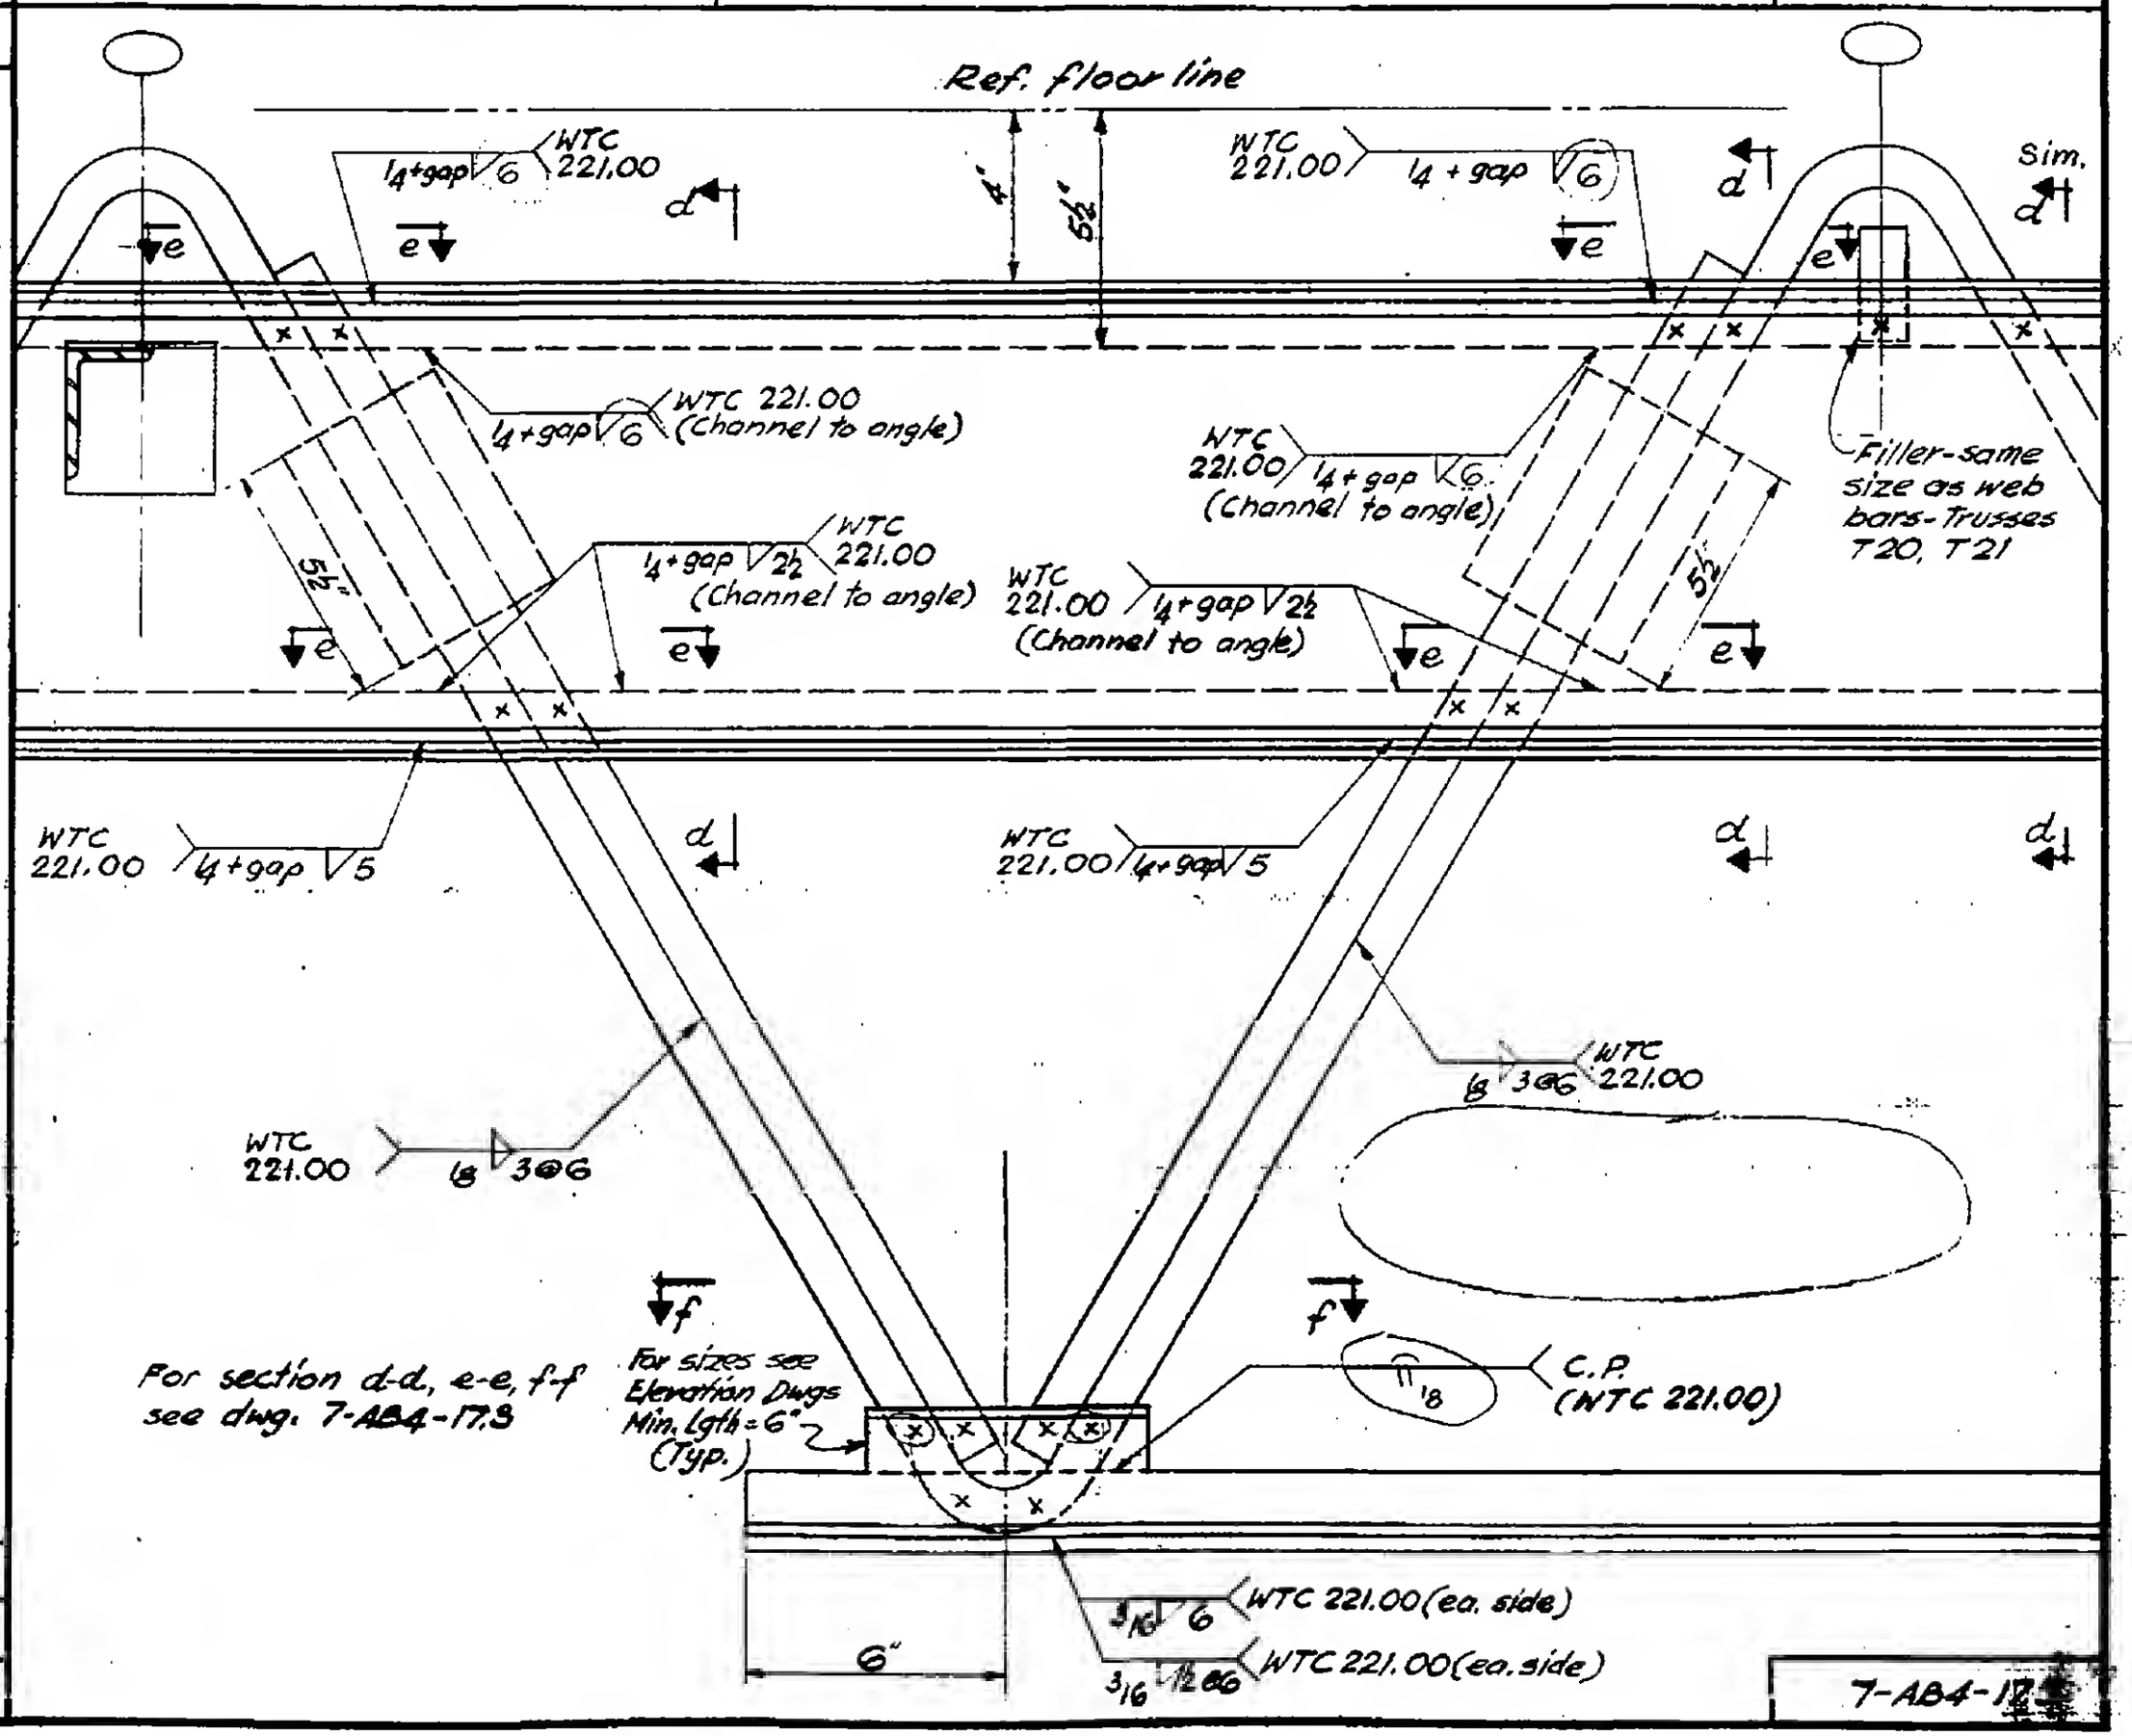

LICENSED PROFESSIONAL ENGINEER — LESLIE E. ROBERTSON — No. 34360 — NEW YORK

DESIGNED

DRAWN

REVIEWED

7-AB4-17