
SKILLING - HELLE - CHRISTIANSEN - ROBERTSON Structural & Civil Engineers

PROJECT THE WORLD TRADE CENTER | TITLE FLOOR PANEL - DETAILS E34, E35, E35A | DATE 1-3-68

REVISIONS

4-1-68
5-6-68
7-22-68
1-6-69

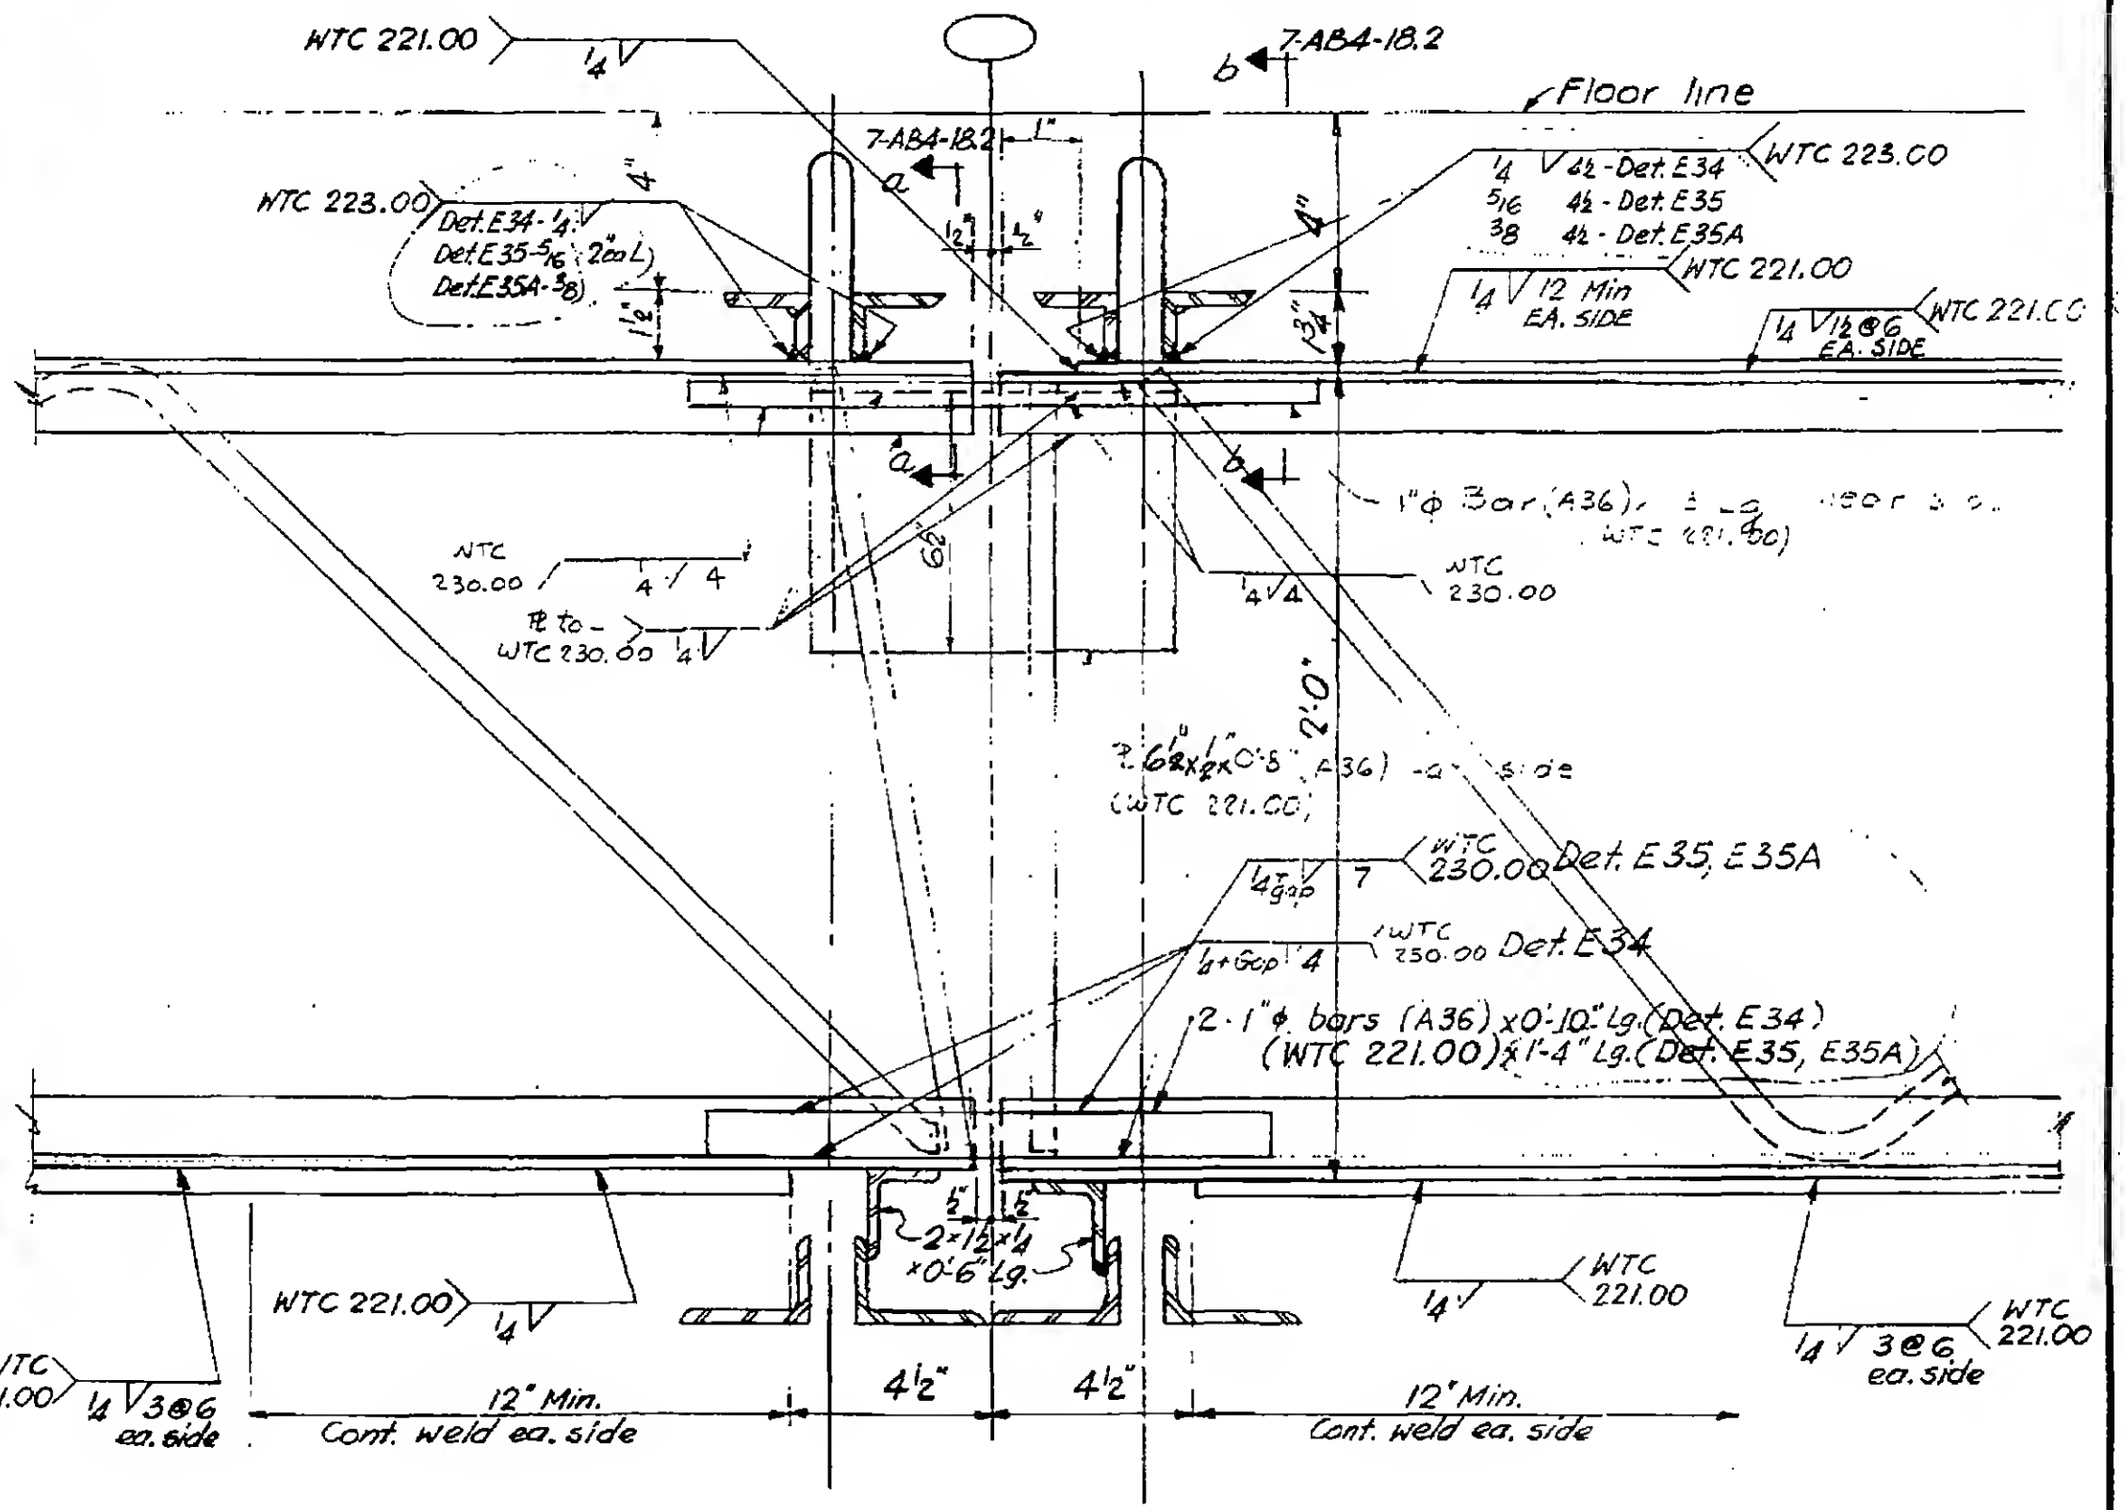

LICENSED PROFESSIONAL ENGINEER
LESLIE E. ROBERTSON
NO. [illegible]
UNIVERSITY OF THE [illegible]

7-AB4-18

5f