
SKILLING - HELLE - CHRISTIANSEN - ROBERTSON  Structural & Civil Engineers

PROJECT THE WORLD TRADE CENTER  TITLE FLOOR PANEL - DETAIL E42  DATE 1-3-68

REVISIONS

4-1-68
7-22-68

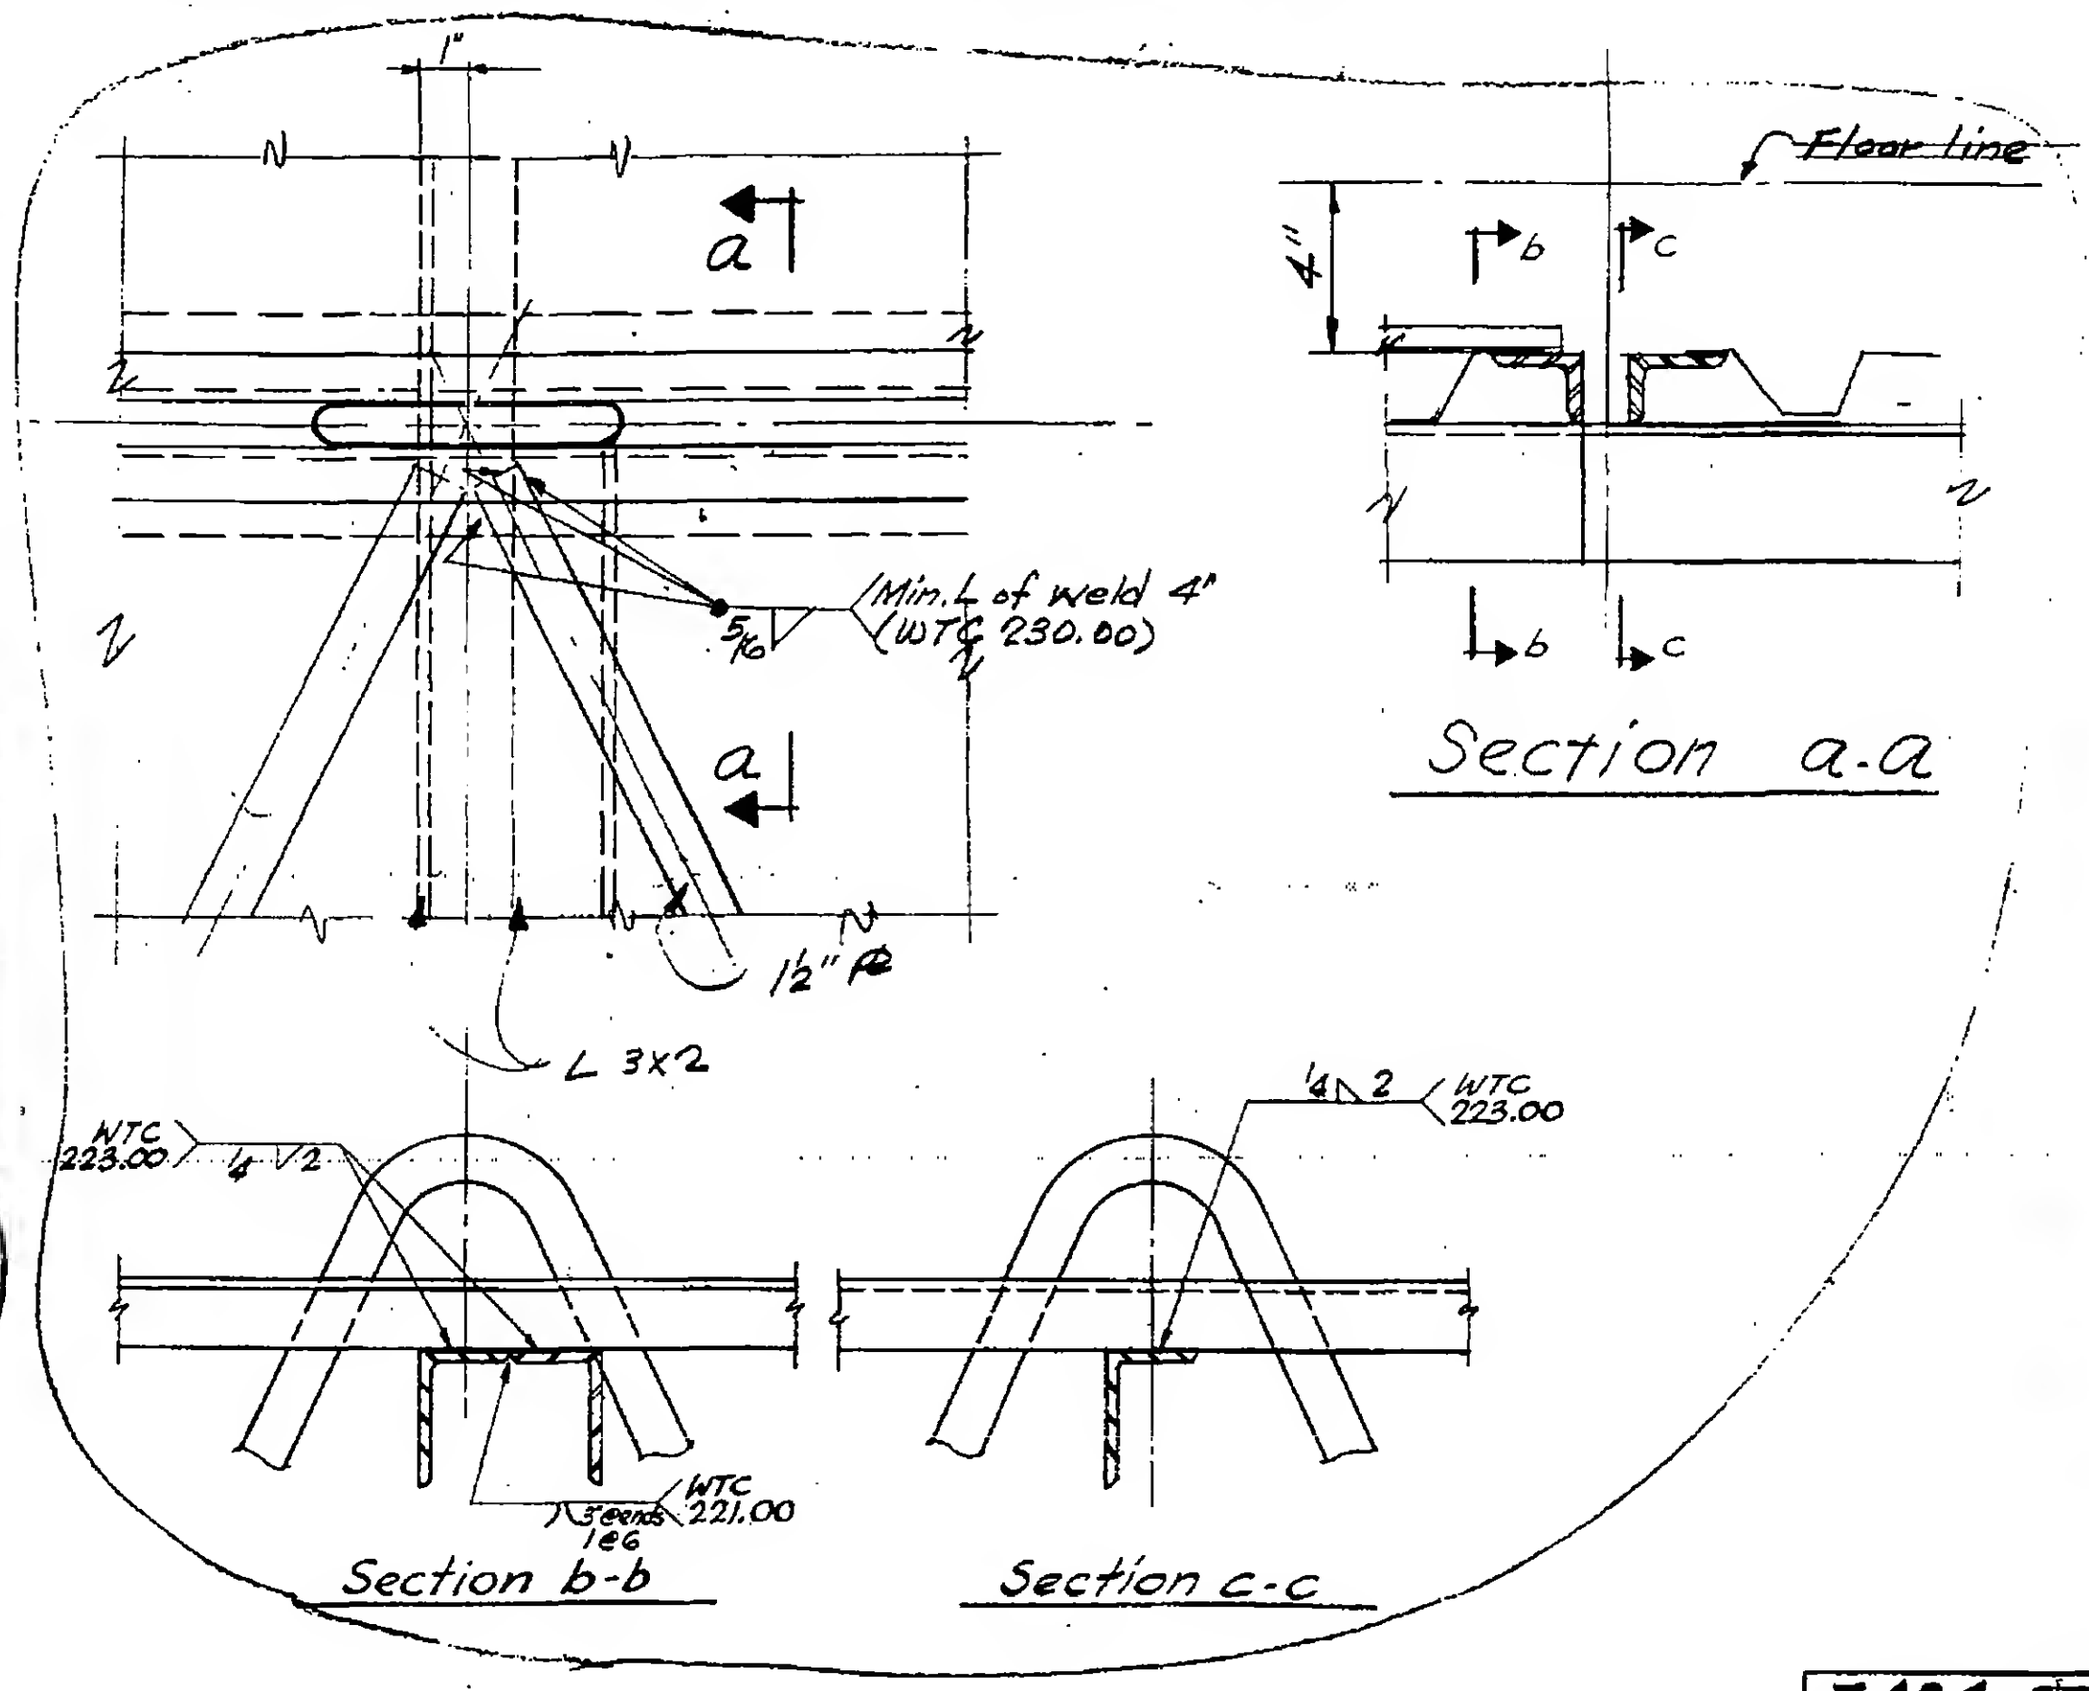


LICENSED PROFESSIONAL ENGINEER
LESLIE E. ROBERTSON
No. 34960
UNIVERSITY OF THE STATE OF NEW YORK

76

7-AB4-2