
SKILLING - HELLE - CHRISTIANSEN - ROBERTSON — Structural & Civil Engineers

PROJECT THE WORLD TRADE CENTER | TITLE FLOOR PANEL - DETAIL E47 & E48 | DATE 1-3-68

REVISIONS

1 7-22-68

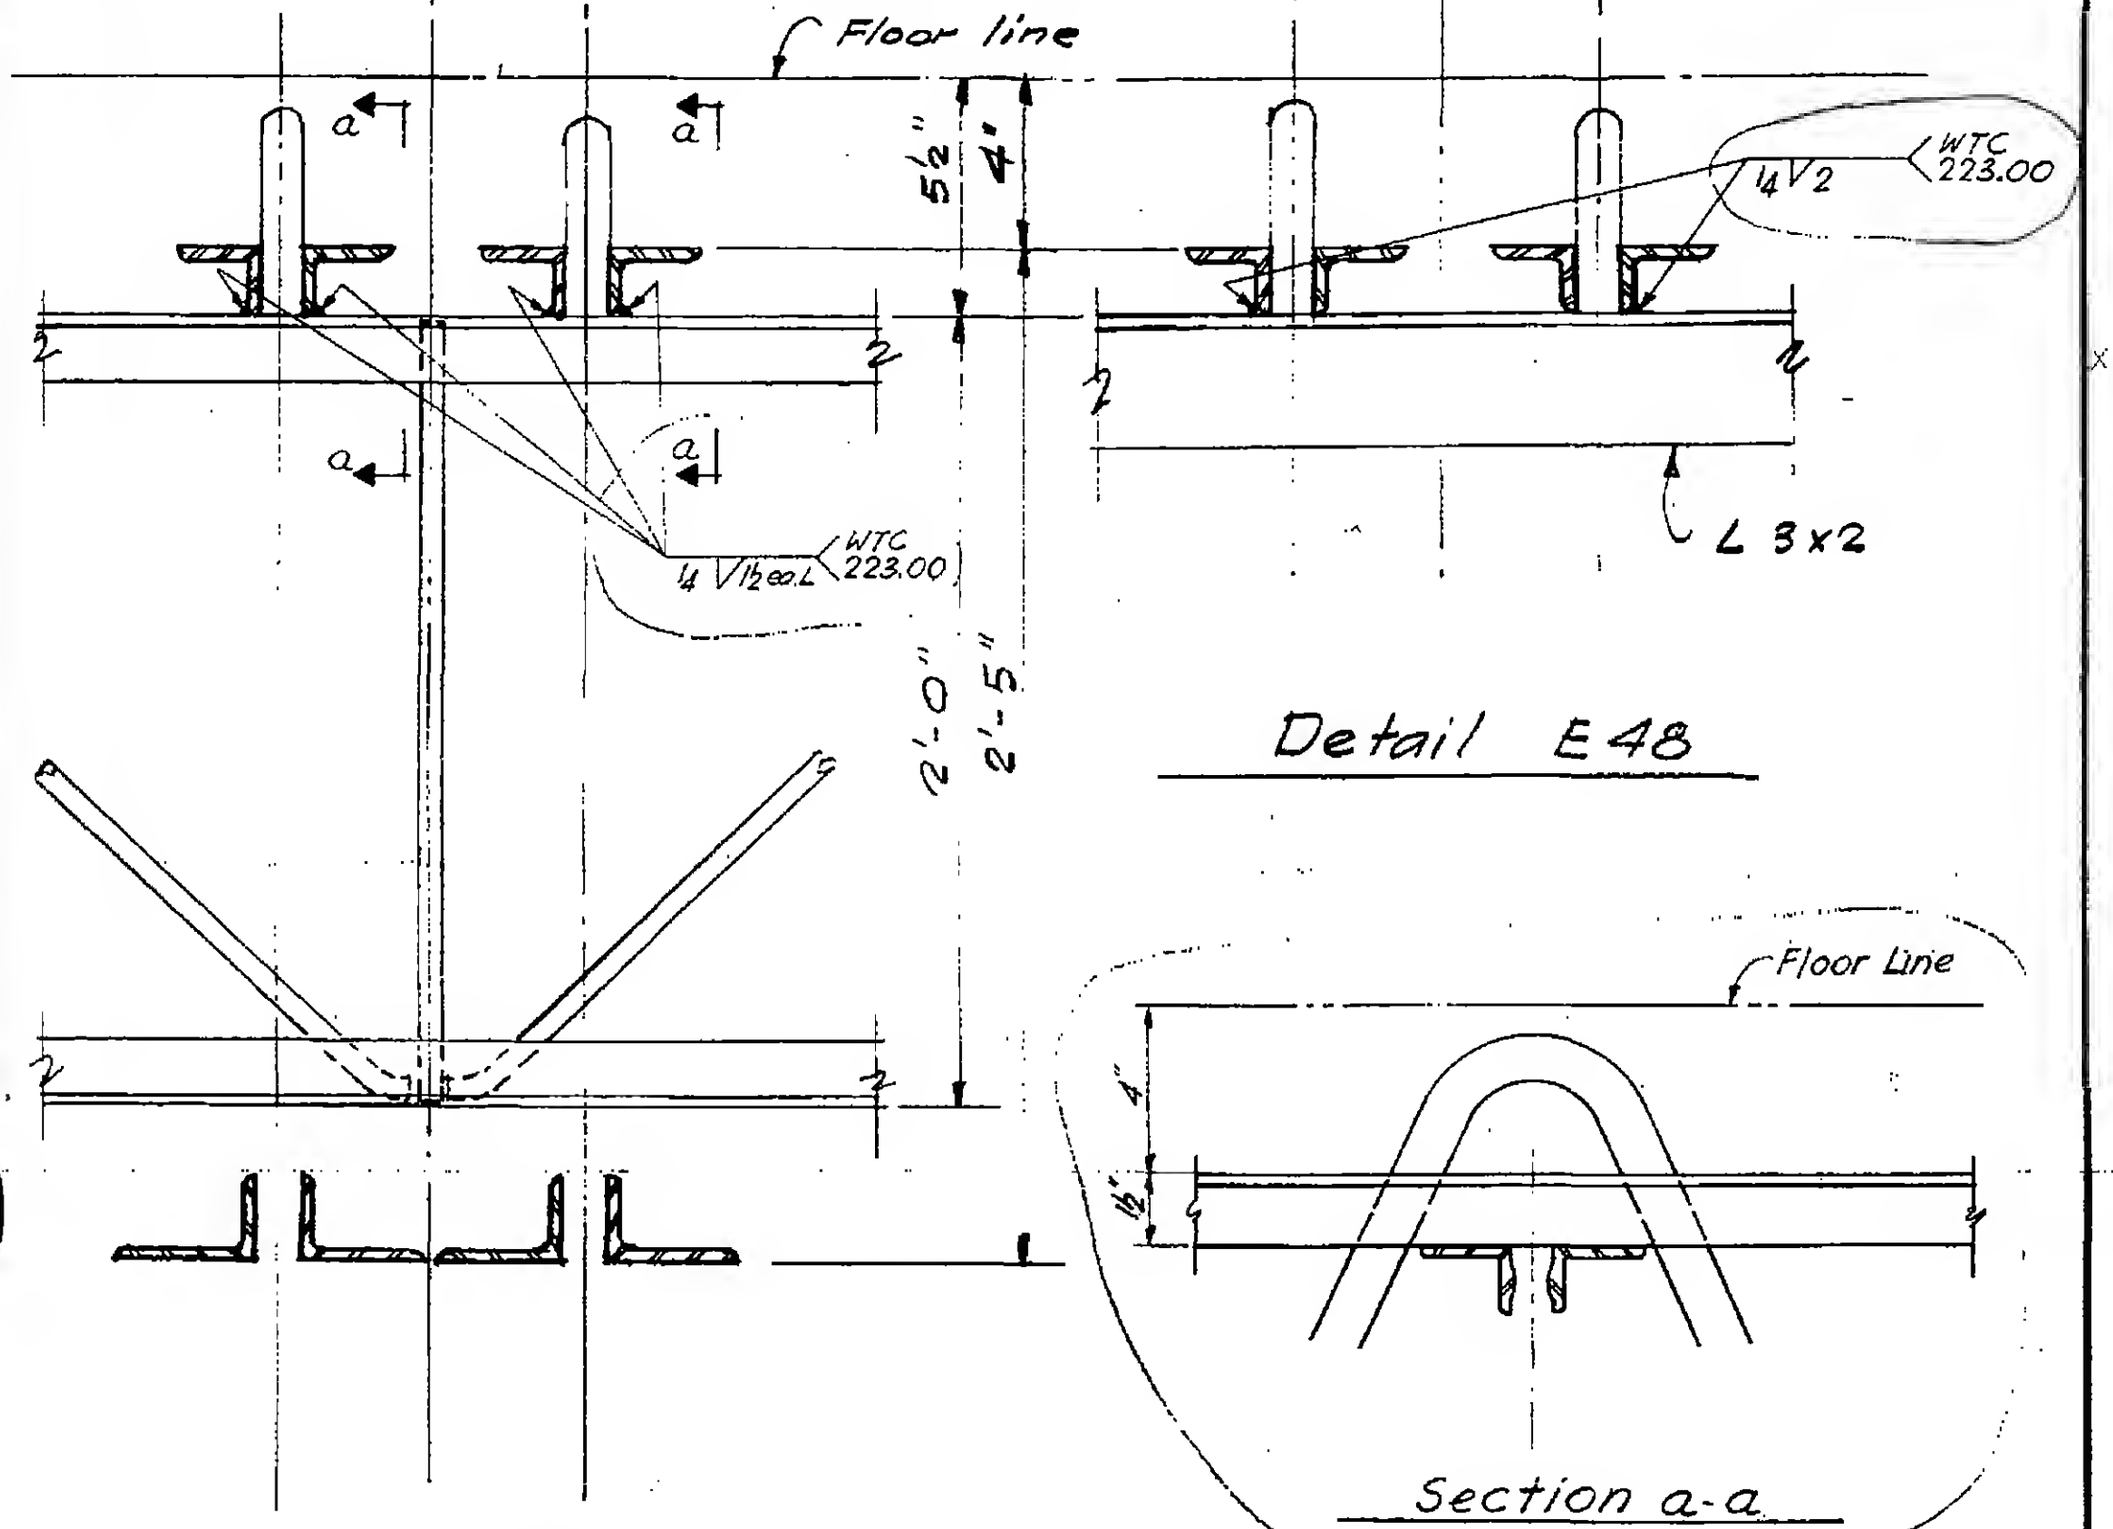

Detail E48

Detail E47

Section a-a

LESLIE E. ROBERTSON ASSOCIATES REGIONAL ENGINEERS No. 34360 REGISTERED PROFESSIONAL ENGINEER STATE OF NEW YORK