
SKILLING - HELLE - CHRISTIANSEN - ROBERTSON Structural & Civil Engineers

PROJECT THE WORLD TRADE CENTER | TITLE FLOOR PANEL DETAIL E52B & E52C | DATE 4-1-68

REVISIONS

Note:
See Detail E52A for all information not shown.

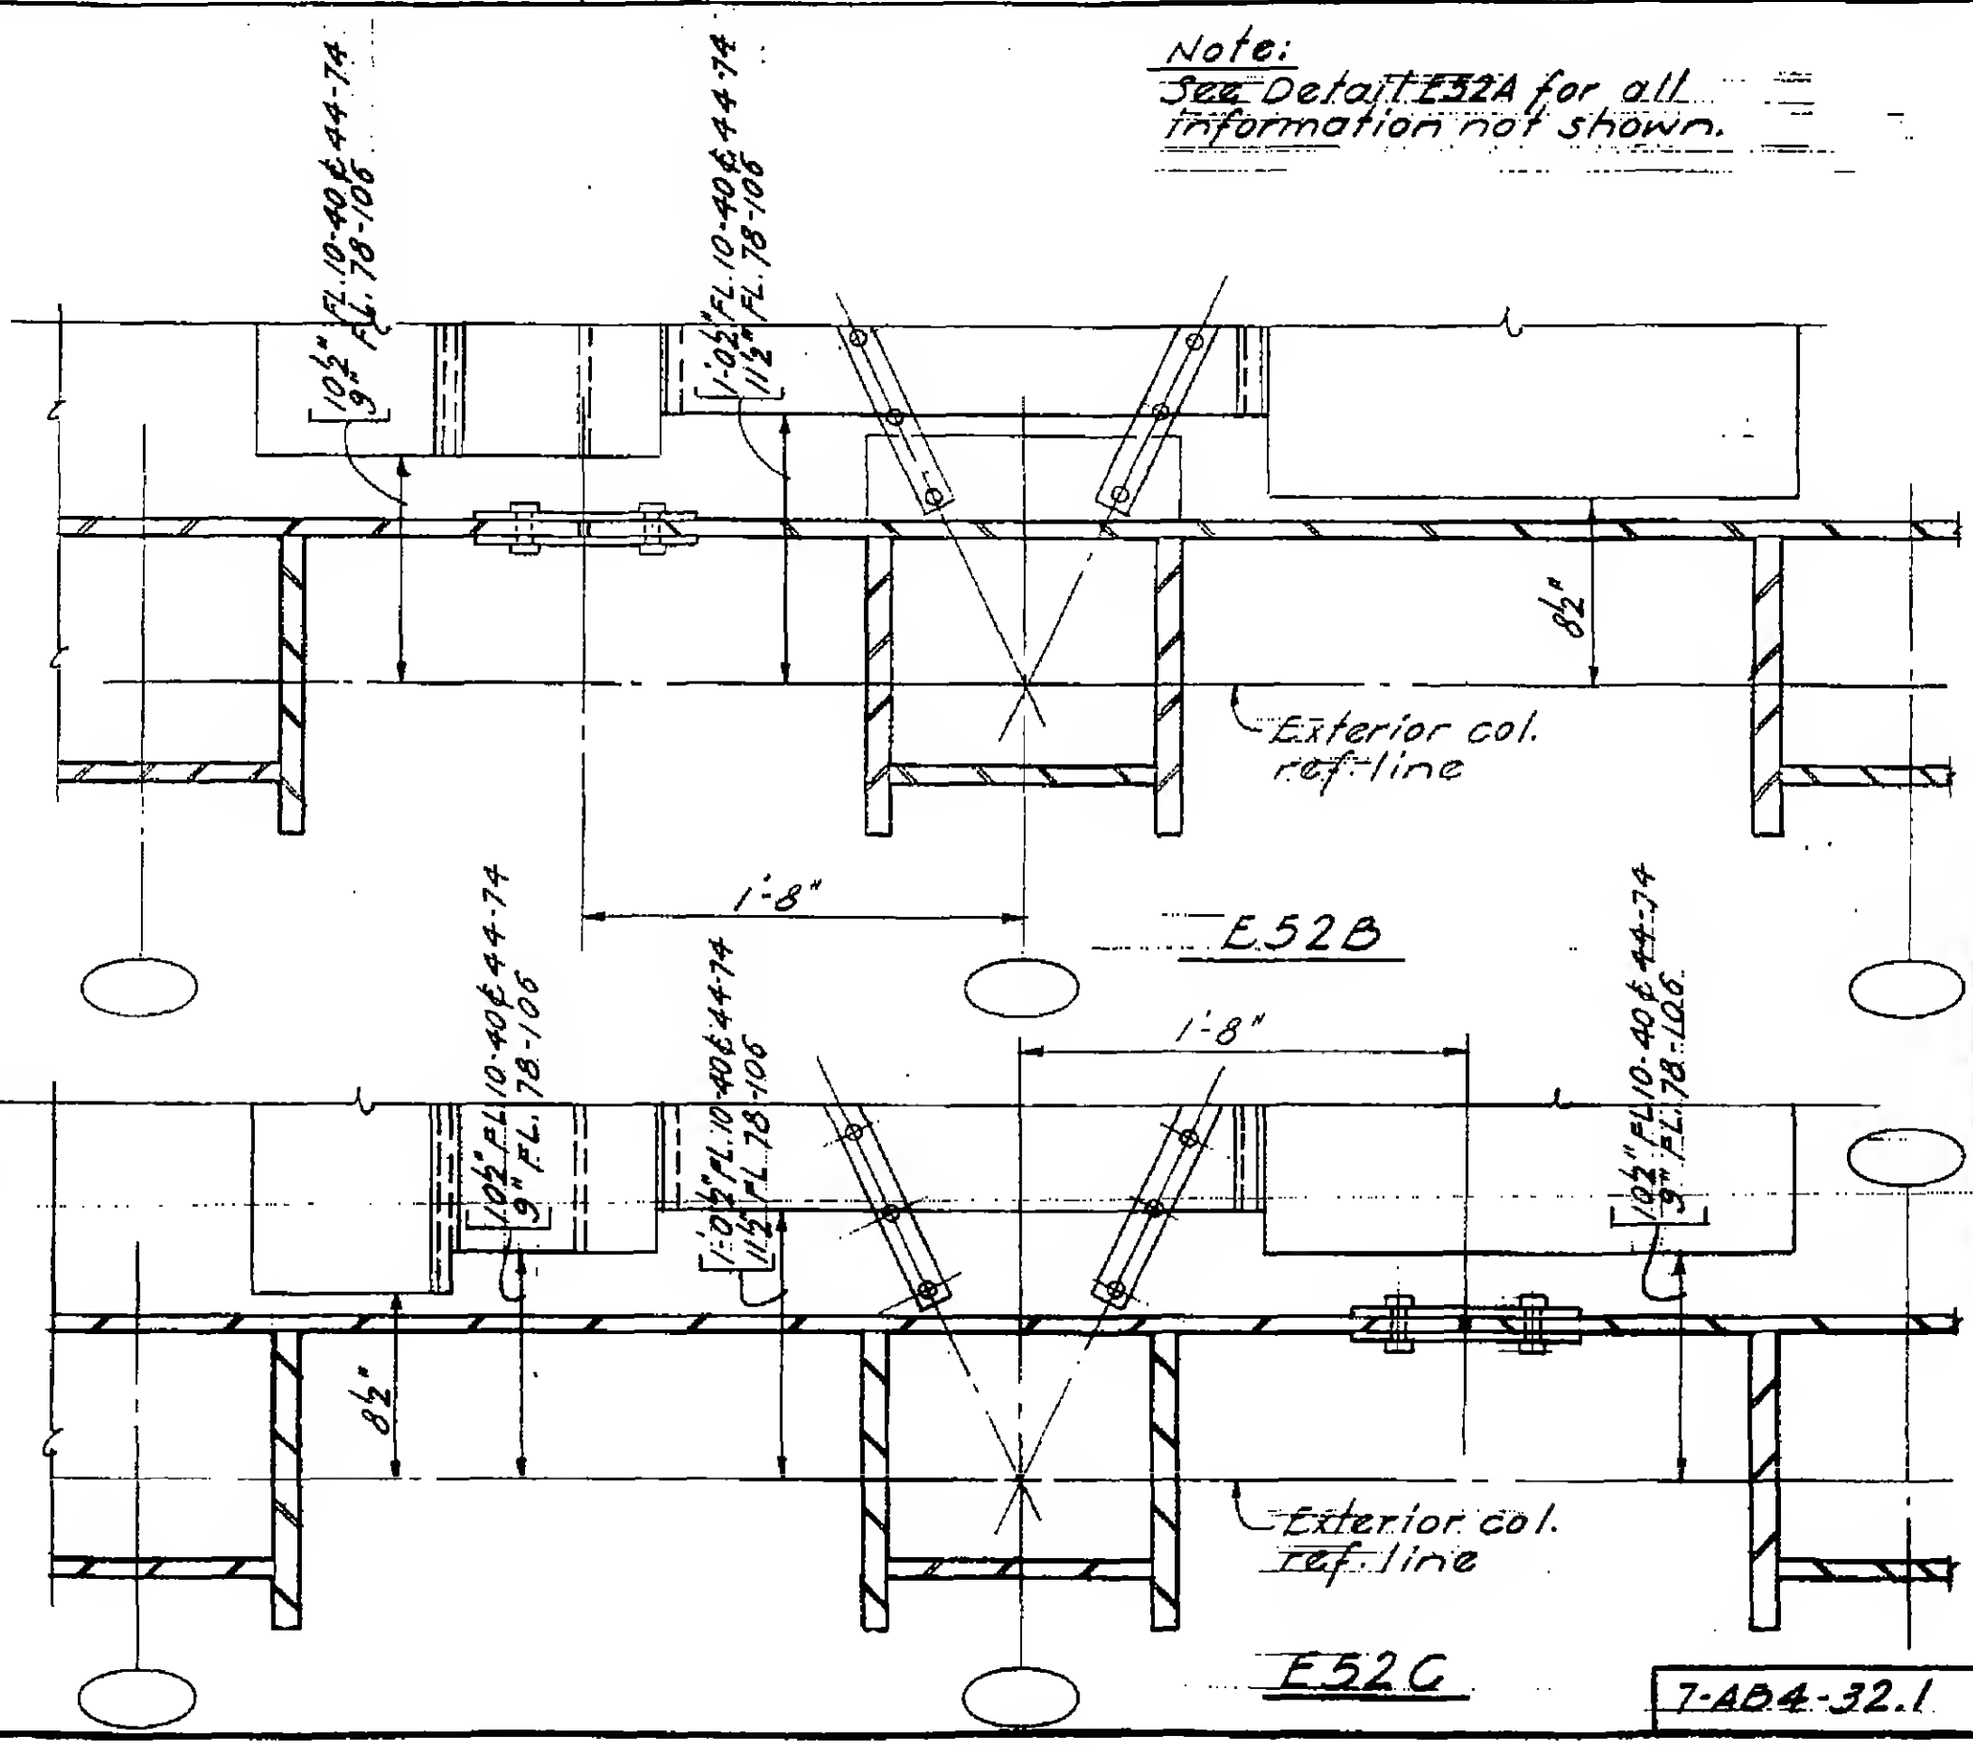

LESLIE E. ROBERTSON REGISTERED PROFESSIONAL ENGINEER NEW YORK

7-AB4-32.1

85