
SKILLING - HELLE - CHRISTIANSEN - ROBERTSON Structural & Civil Engineers

PROJECT THE WORLD TRADE CENTER | TITLE FLOOR PANEL DETAIL E 58, E 59 | DATE 4-1-68


REVISIONS

7-22-68
10-15-68

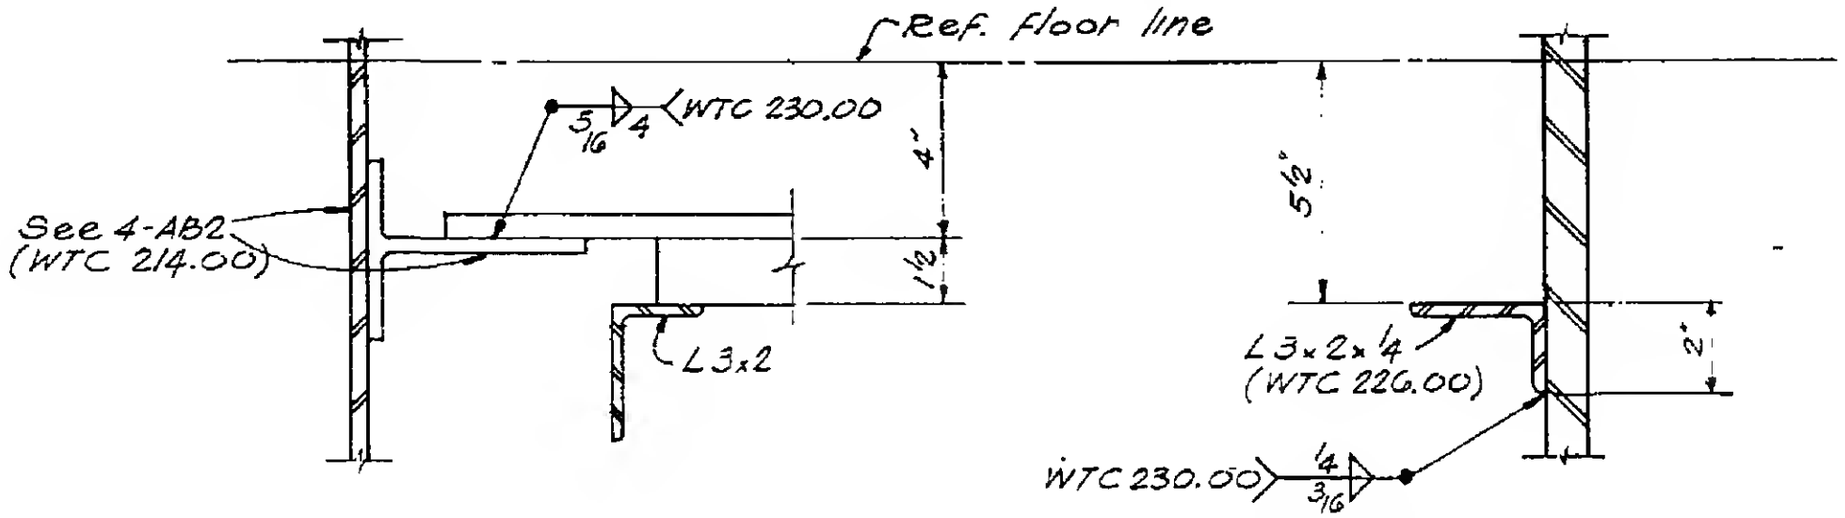

Section d-d

Section e-e

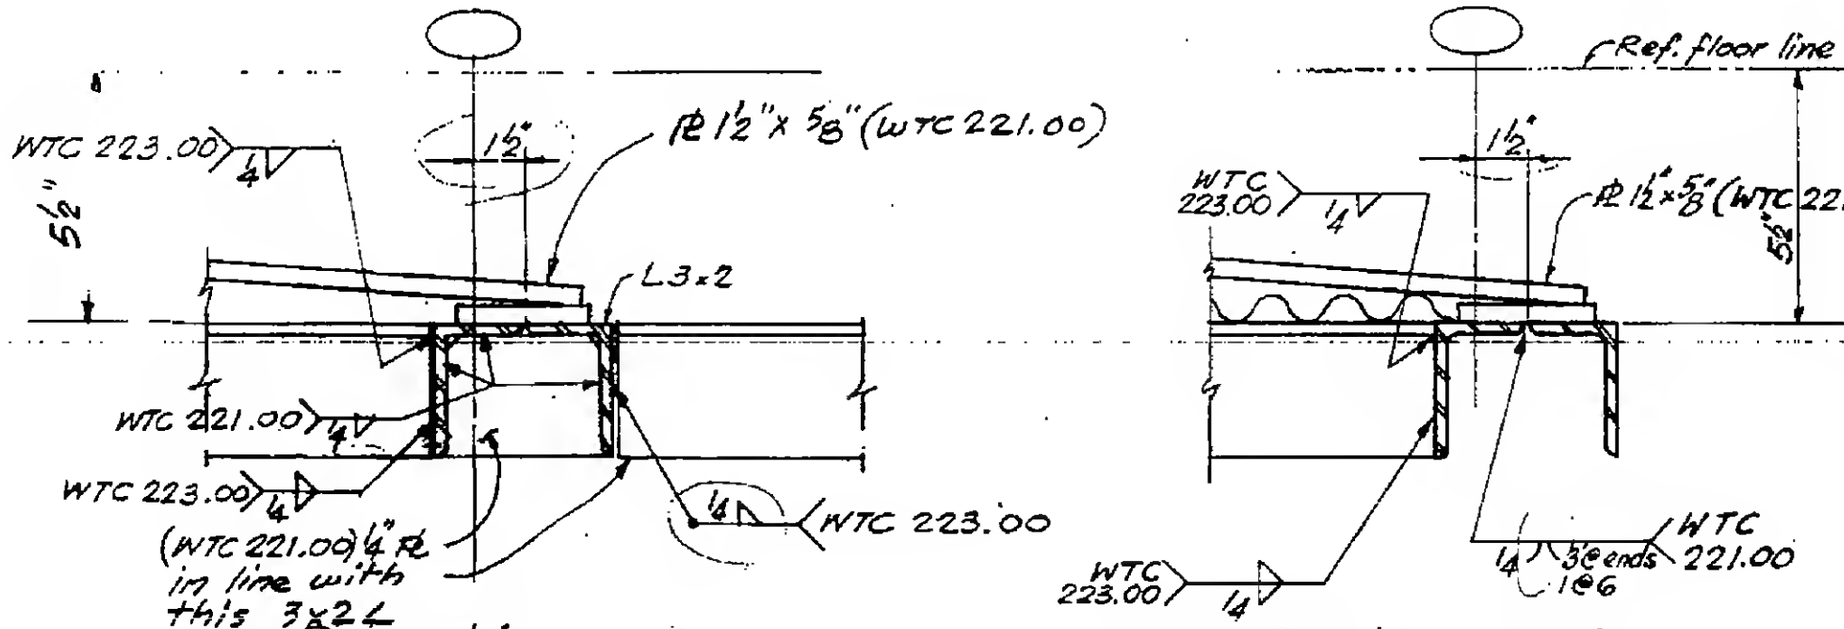

Section C-C

Section f-f

LICENSED PROFESSIONAL ENGINEER
LESLIE E. ROBERTSON
No. 34960
REGISTERED TO THE STATE OF NEW YORK

85

7-AB4-3[illegible]