
SKILLING - HELLE - CHRISTIANSEN - ROBERTSON Structural & Civil Engineers


PROJECT THE WORLD TRADE CENTER | TITLE FLOOR PANEL - DETAIL E 68A | DATE 10-20-67

REVISIONS

1-3-68
7-22-68

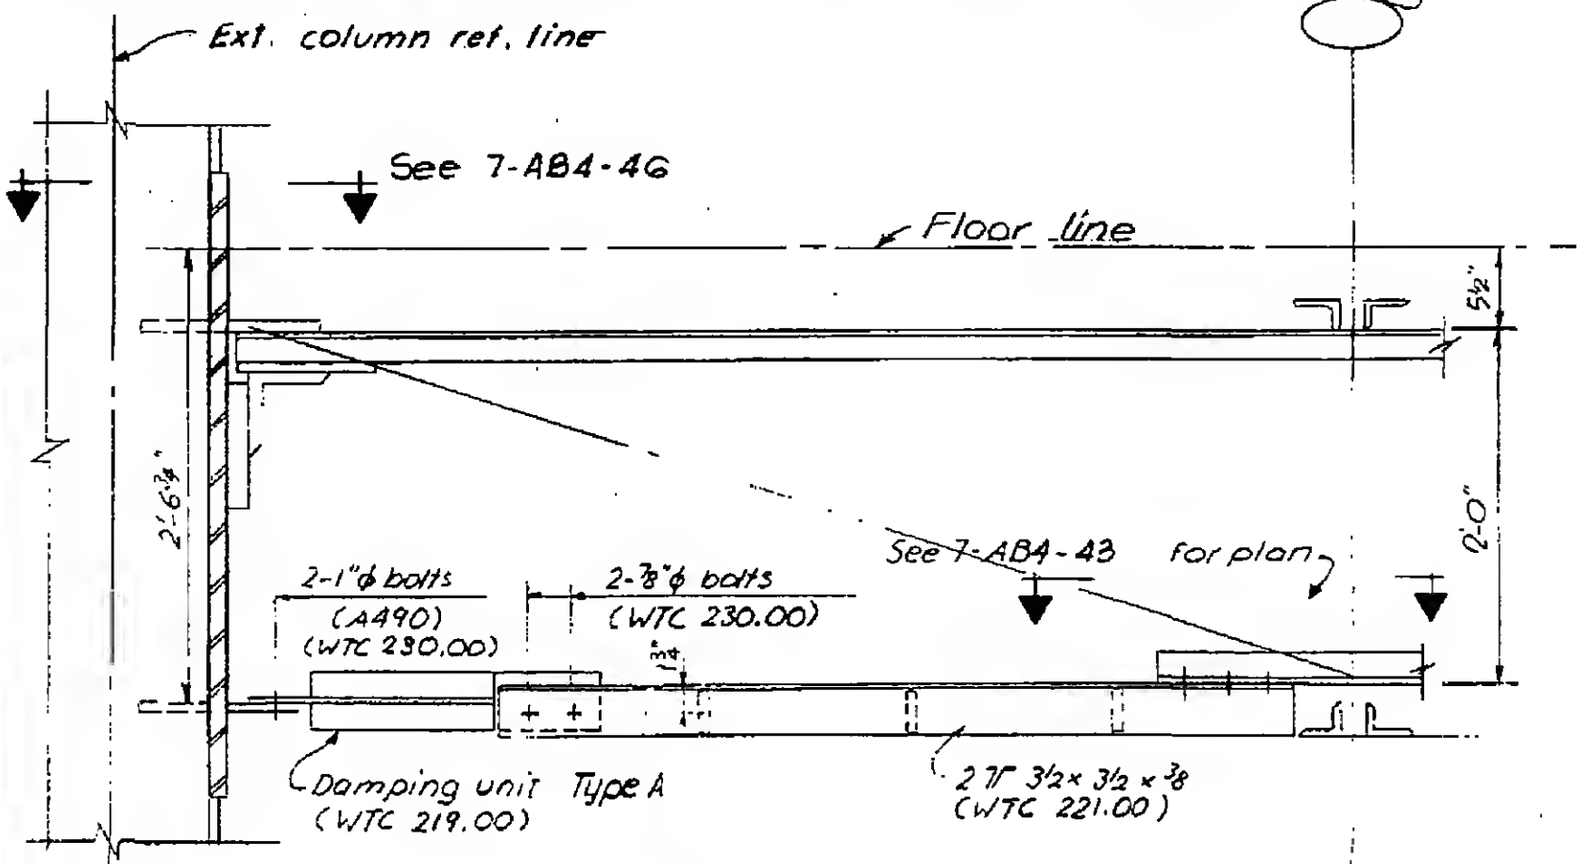

Elevation

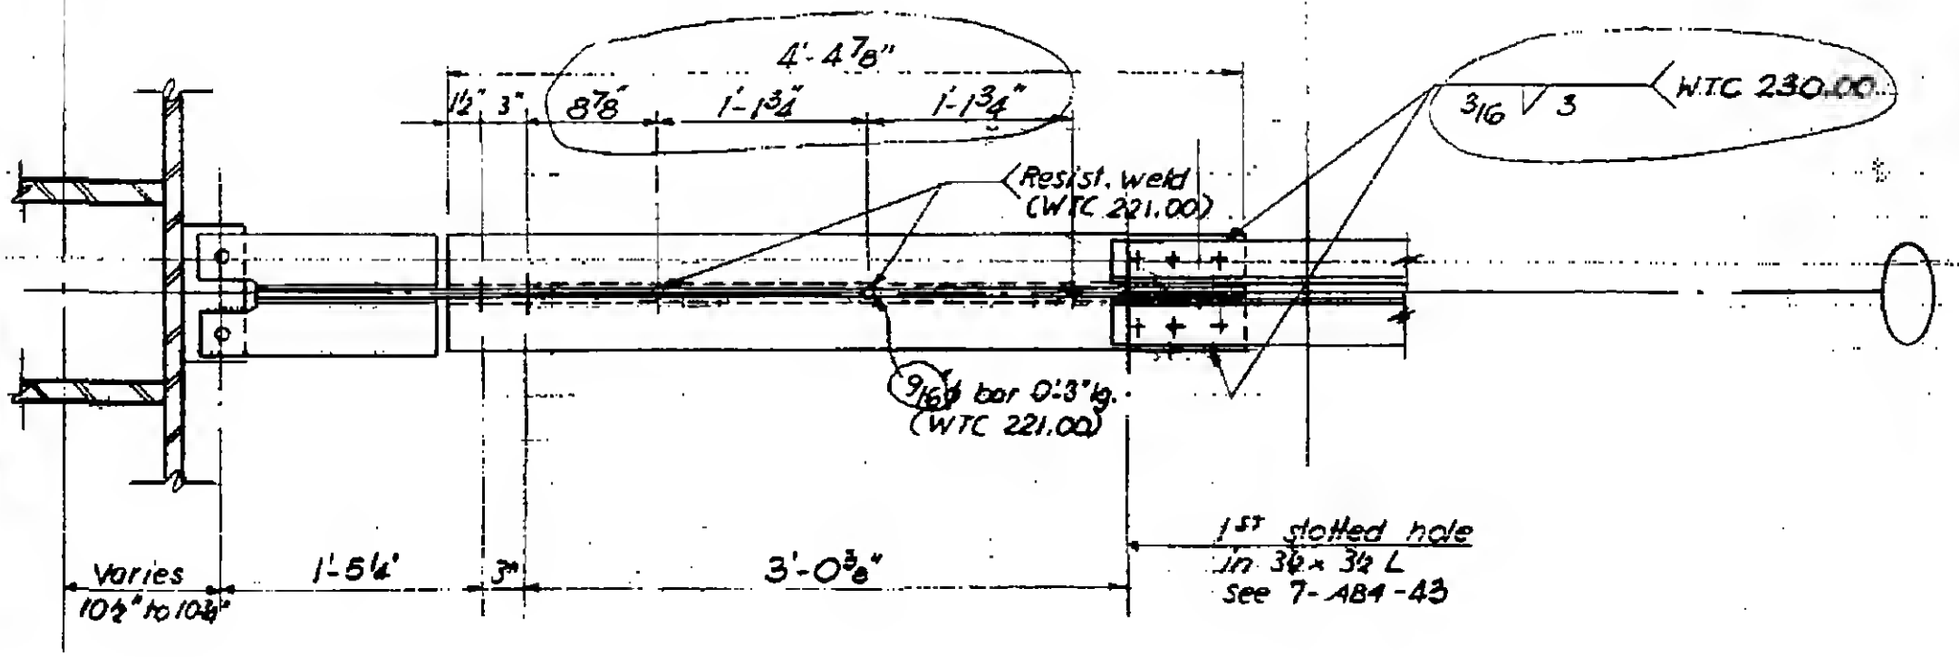

Plan

ROBERTSON
No. 34360
REGISTERED ENGINEER
STATE OF NEW YORK

68

7-AB4-41