
SKILLING - HELLE - CHRISTIANSEN - ROBERTSON — Structural & Civil Engineers


PROJECT THE WORLD TRADE CENTER — TITLE FLOOR PANEL - DETAIL EGO, EGG, EG7 — DATE 10-20-67

REVISIONS

1-3-68
4-1-68
7-22-68

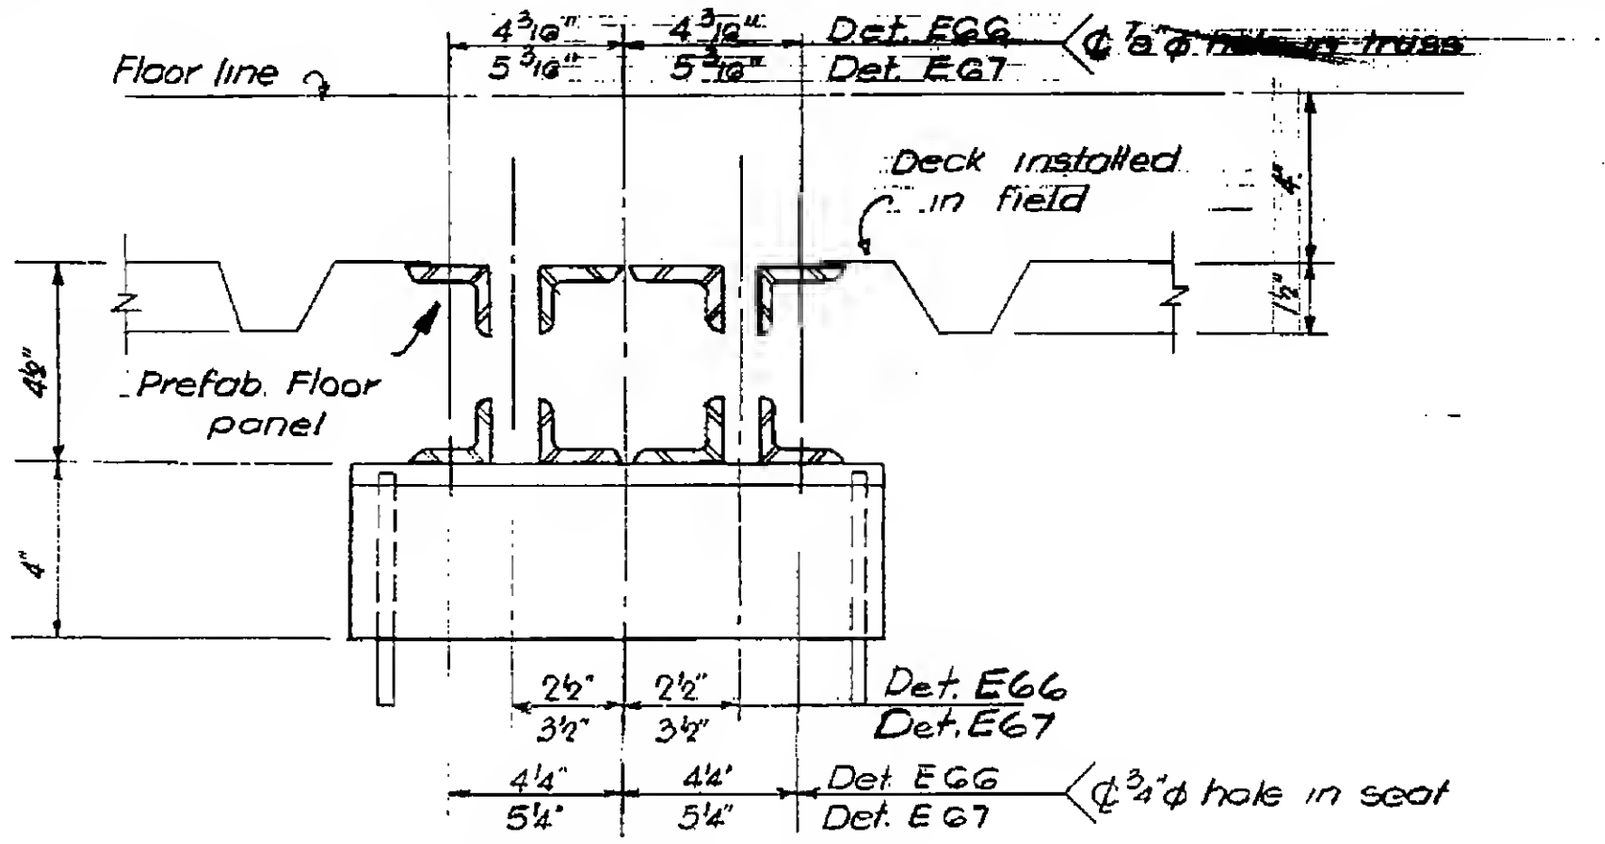

Detail EGG & EG7

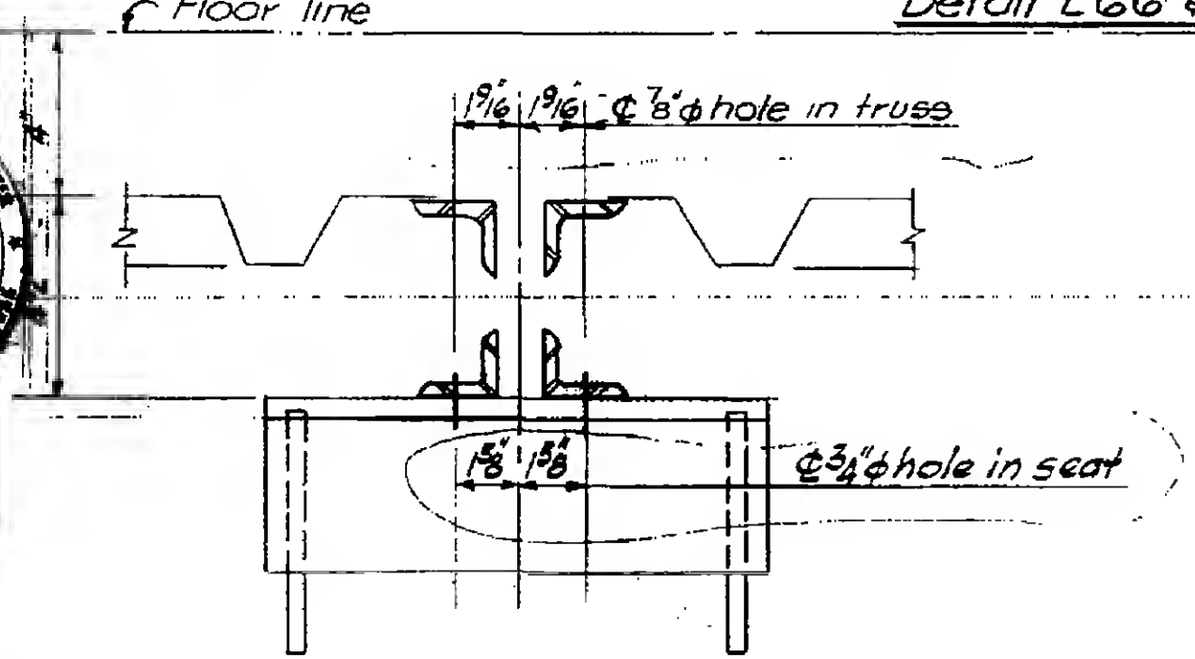

Detail EGO

LESLIE E. ROBERTSON — No. 34360 — REGISTERED PROFESSIONAL ENGINEER AND LAND SURVEYOR — STATE OF NEW YORK

98

T-154-49