
SKILLING - HELLE - CHRISTIANSEN - ROBERTSON Structural & Civil Engineers

PROJECT THE WORLD TRADE CENTER | TITLE STEEL DECK POWER/TELEPHONE CELL DETAILS | DATE 10-18-67

REVISIONS

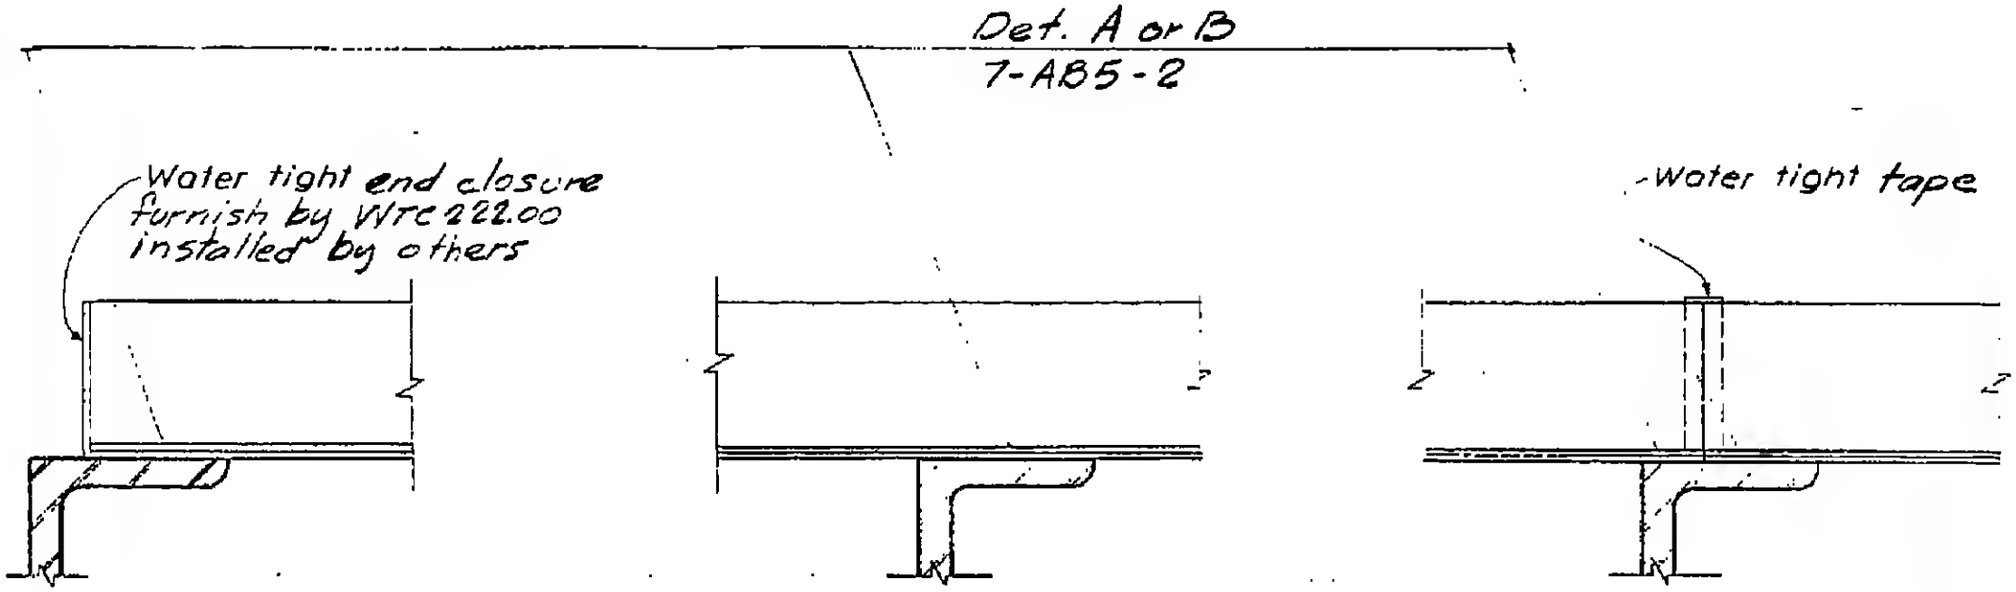

DETAIL AT END SUPPORT

DETAIL AT INTERIOR SUPPORT

DETAIL AT SPLICE

LICENSED PROFESSIONAL ENGINEER
LESLIE E. ROBERTSON
No. 34360
UNIVERSITY OF THE STATE OF NEW YORK

7-AB5-4.1