
SKILLING - HELLE - CHRISTIANSEN - ROBERTSON Structural & Civil Engineers


PROJECT THE WORLD TRADE CENTER | TITLE STEEL DECK - DETAIL M | DATE 10-18-67

REVISIONS

11-24-67

6-17-68

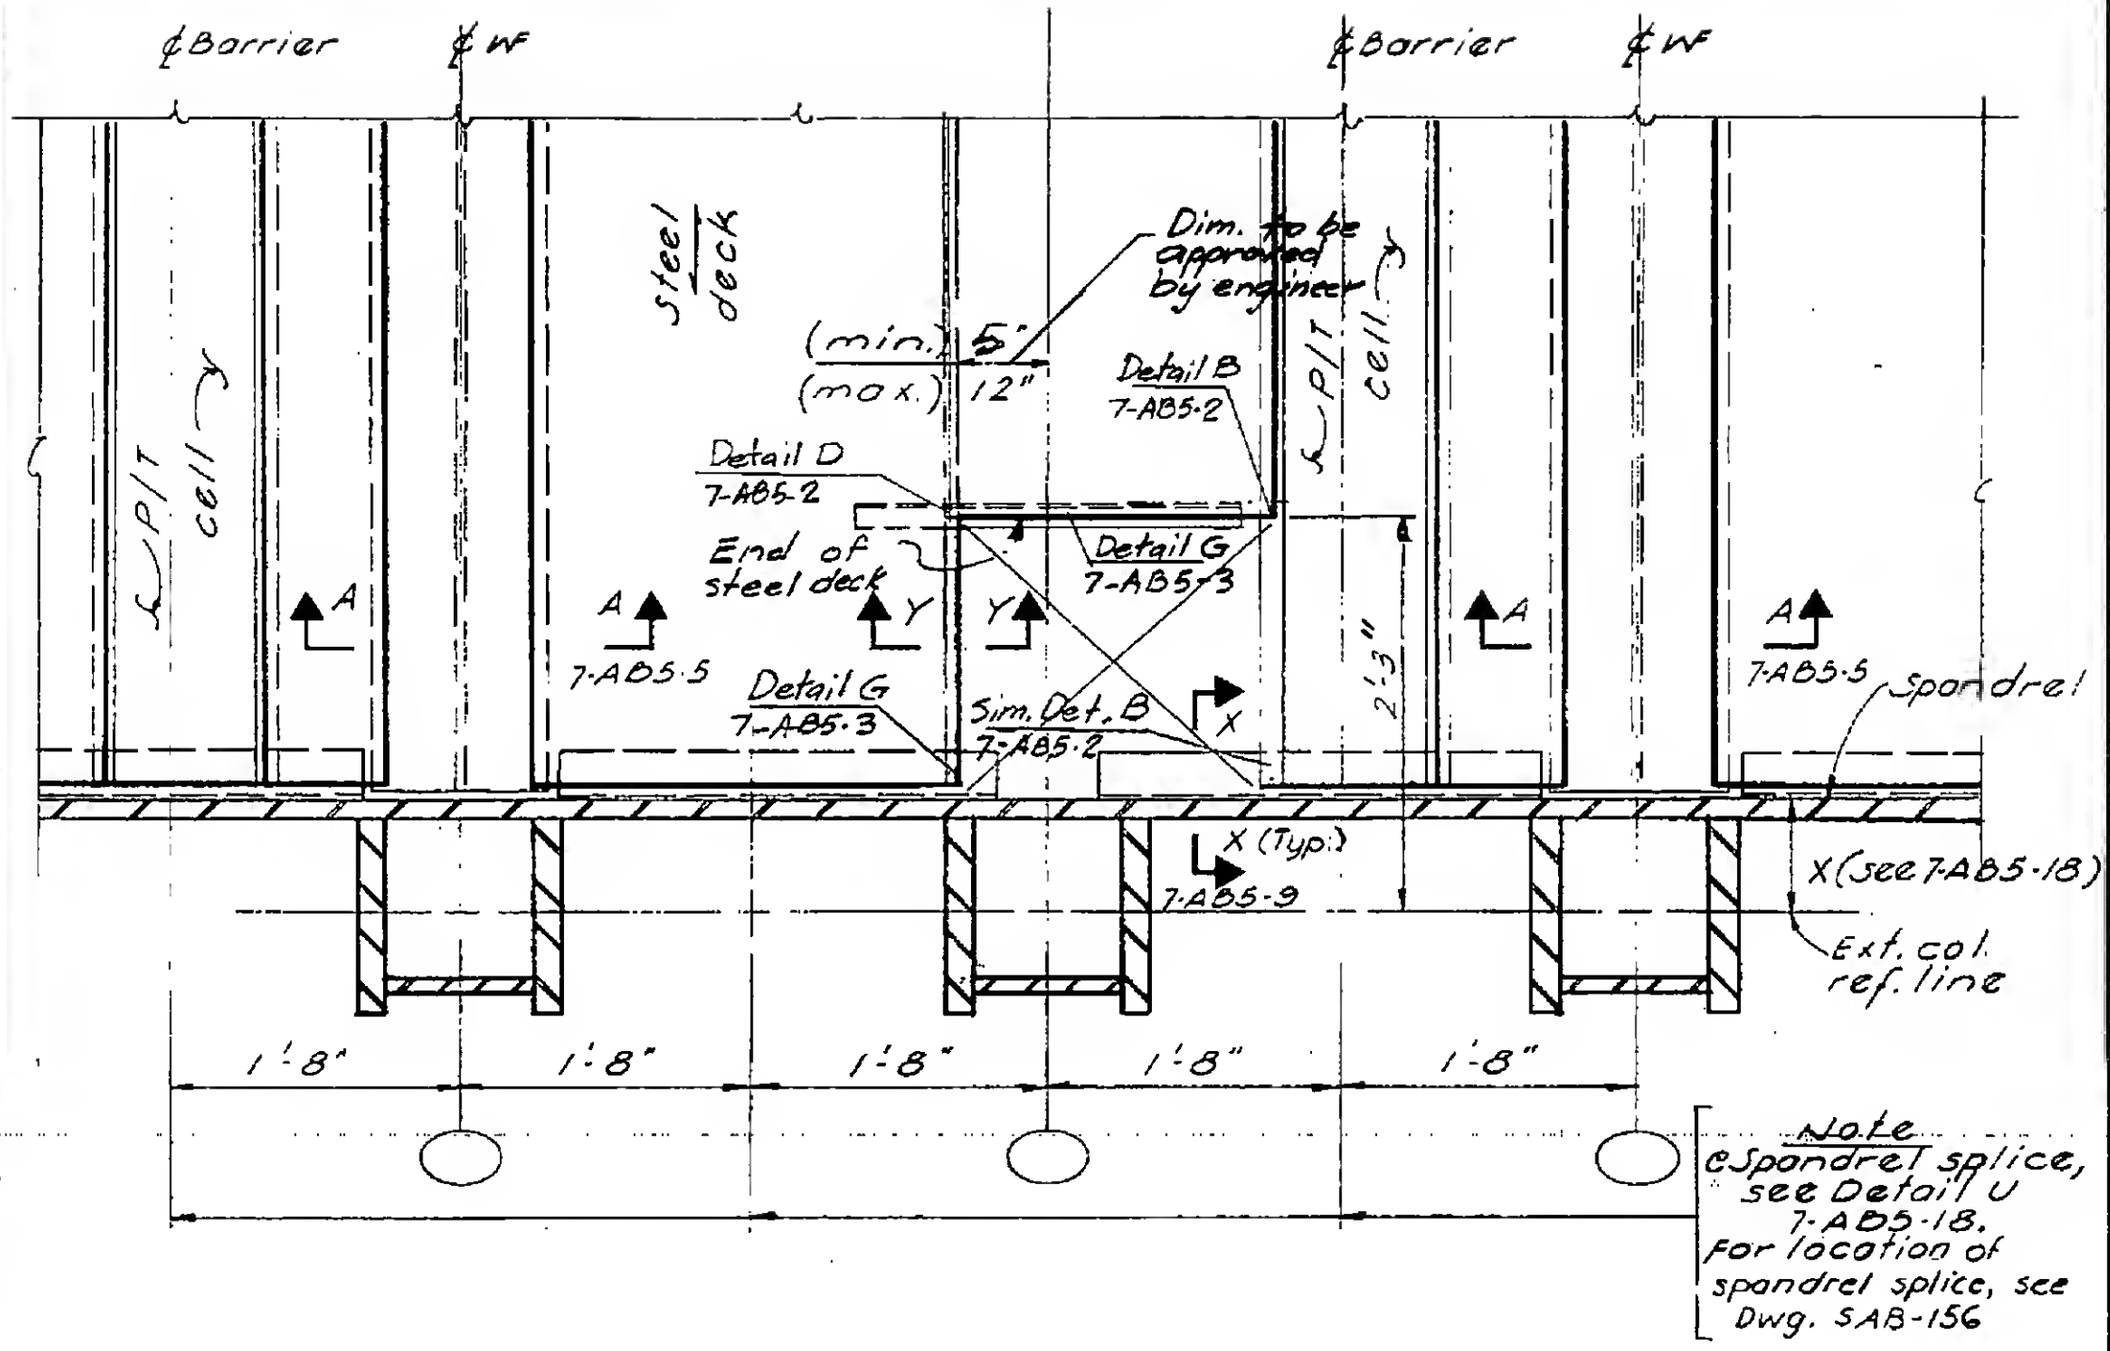

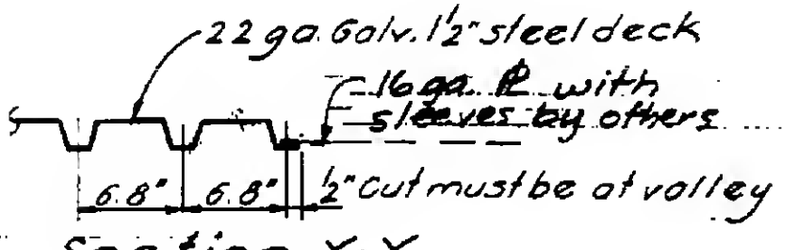

Section Y-Y

7-AB5-10

LICENSED PROFESSIONAL ENGINEER
LESLIE E. ROBERTSON
No. 34360
UNIVERSITY OF THE STATE OF NEW YORK