
SKILLING, HELLE, CHRISTIANSEN, ROBERTSON — Structural & Civil Engineers


PROJECT THE WORLD TRADE CENTER | TITLE STEEL DECK SECTIONS | DATE 3-28-69

REVISIONS

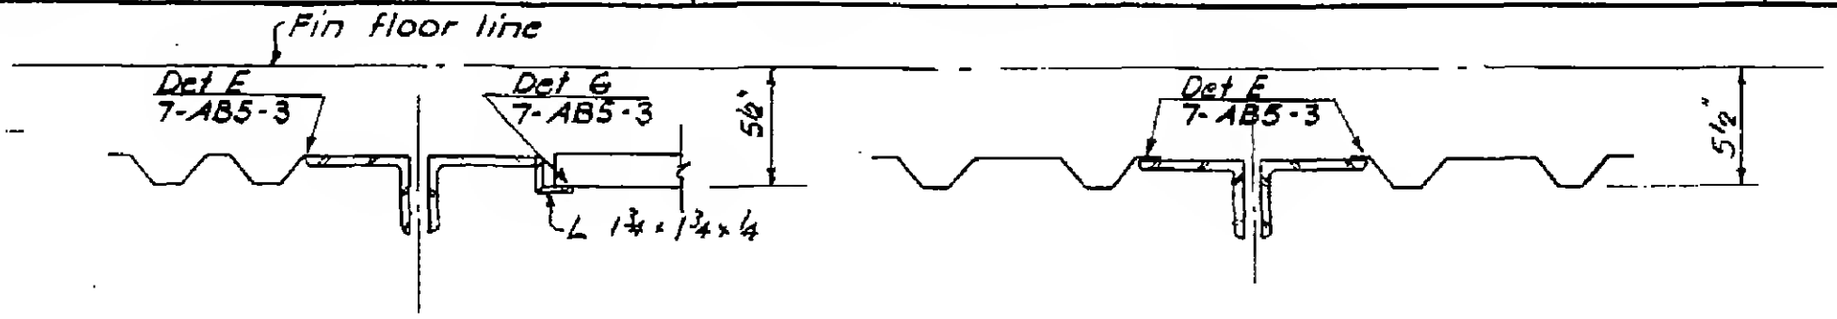


Section AA-AA

Section BB-BB

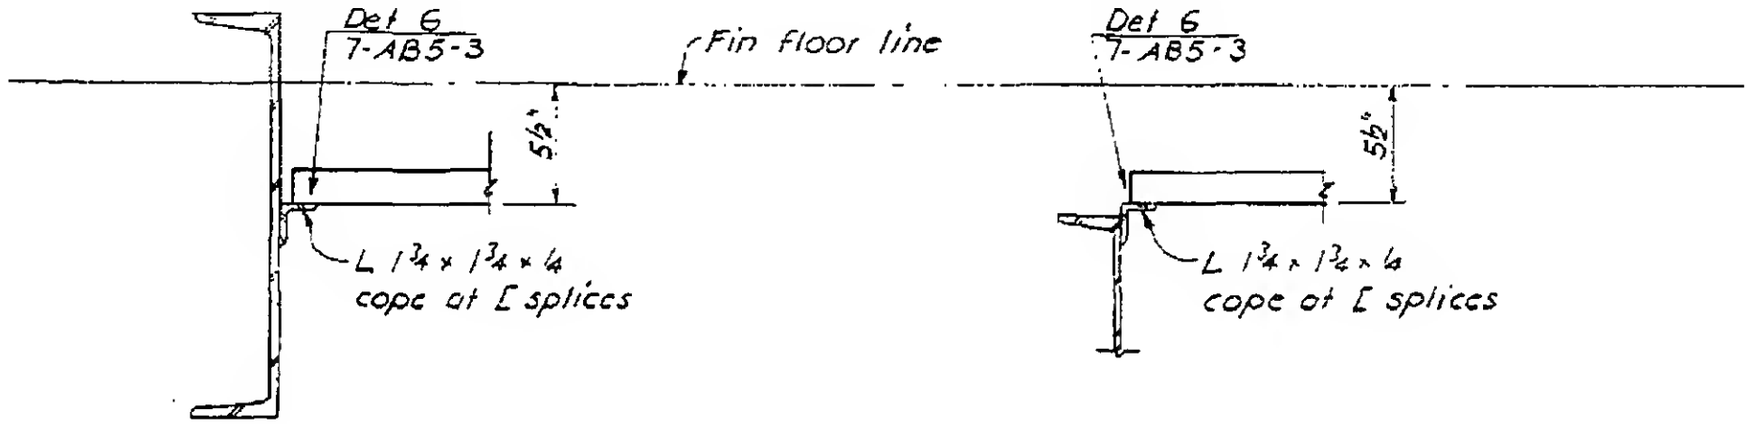

Section CC-CC

Section EE-EE

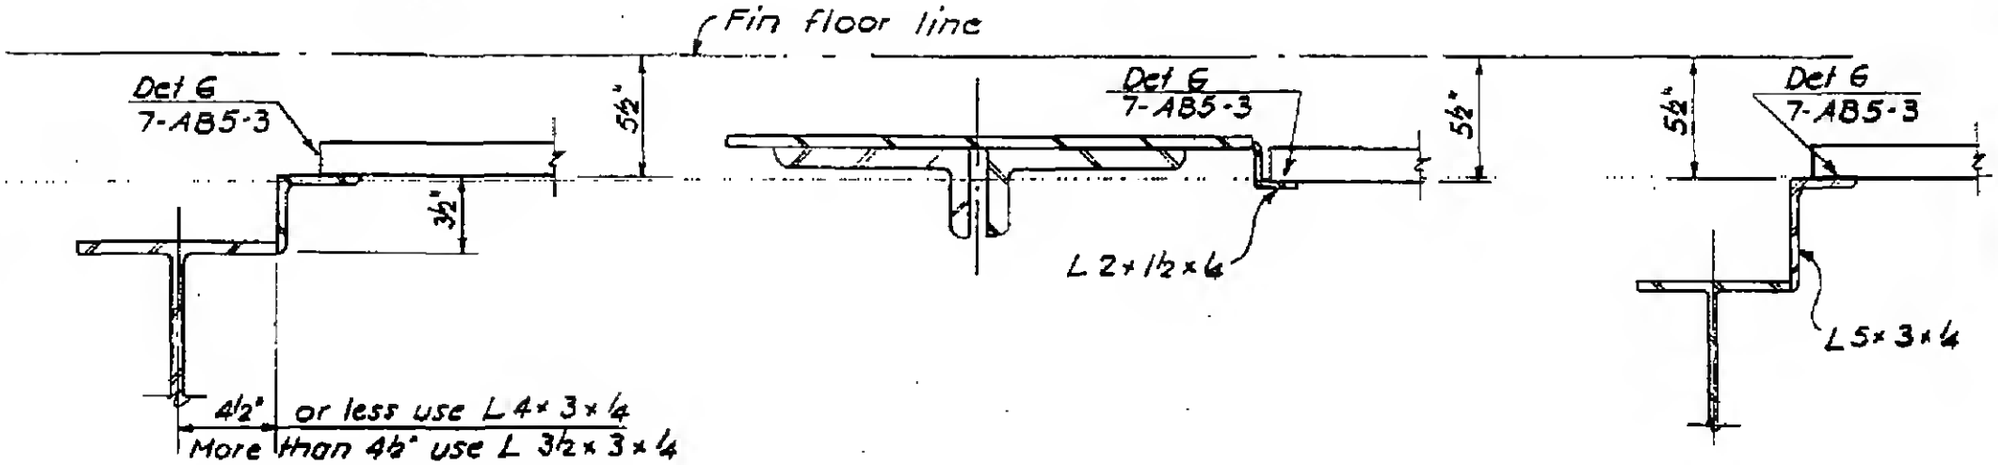

Section X-X

Section Y-Y

Section Z-Z

LICENSED PROFESSIONAL ENGINEER — LESLIE E. ROBERTSON — No. 34960 — UNIVERSITY OF THE STATE OF NEW YORK

DESIGNED S. Kay

DRAWN F. Smith

REVIEWED S. Kay

7-AB5-20