
SKILLING, HELLE, CHRISTIANSEN, ROBERTSON — Structural & Civil Engineers


PROJECT: THE WORLD TRADE CENTER | TITLE: FLOOR TRUSS DETAILS & SECTIONS C-C thru G-G | DATE: 3-19-69

REVISIONS

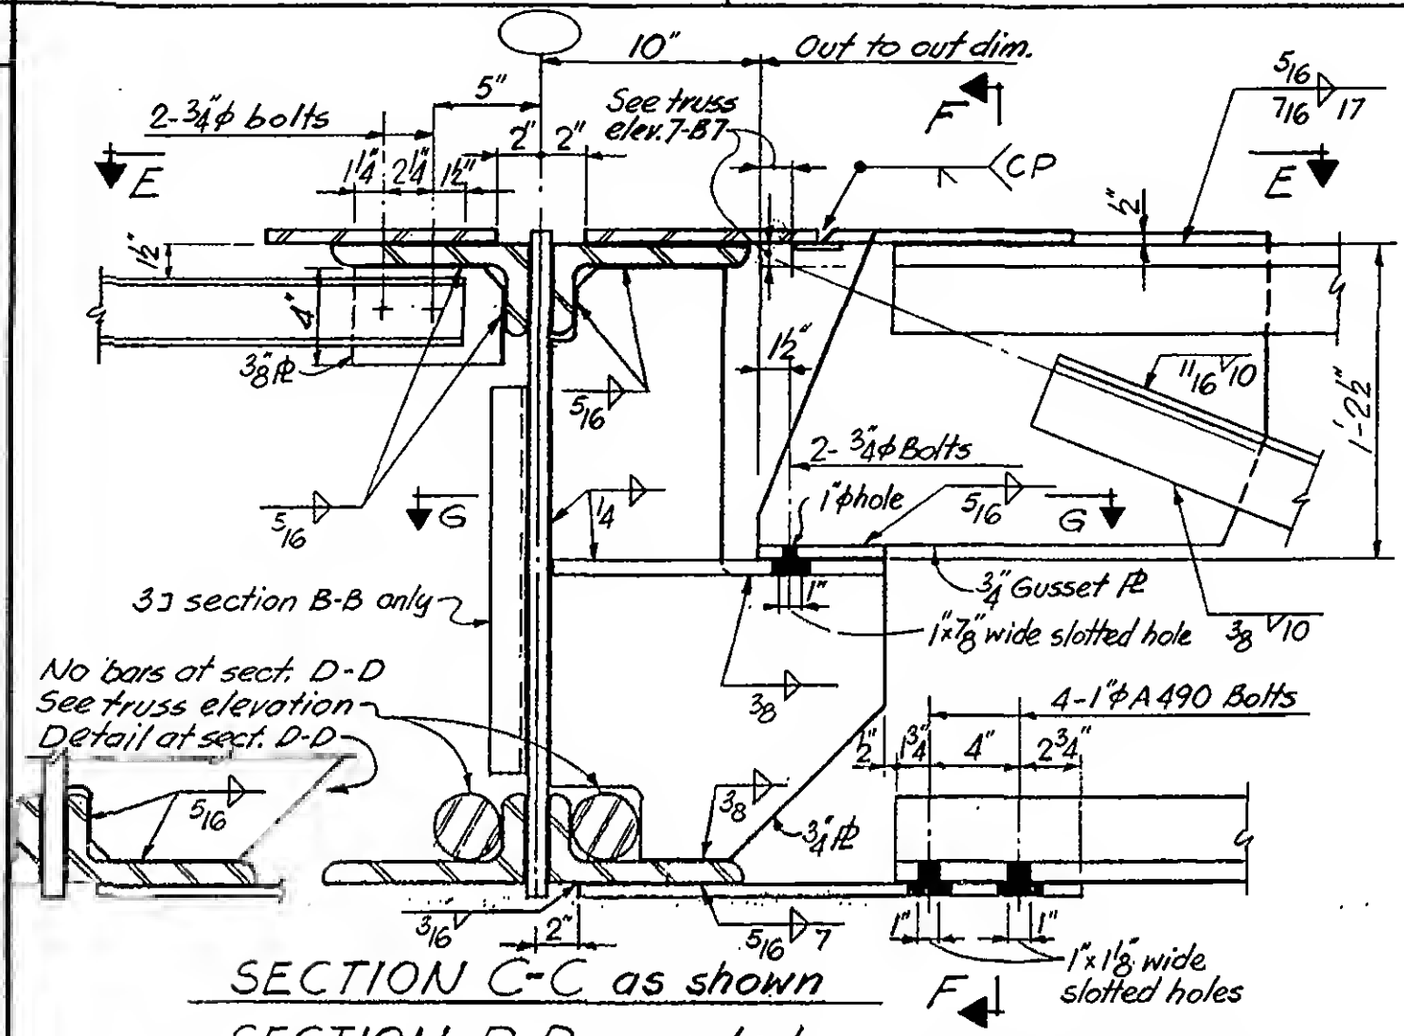


SECTION C-C as shown


SECTION D-D as noted

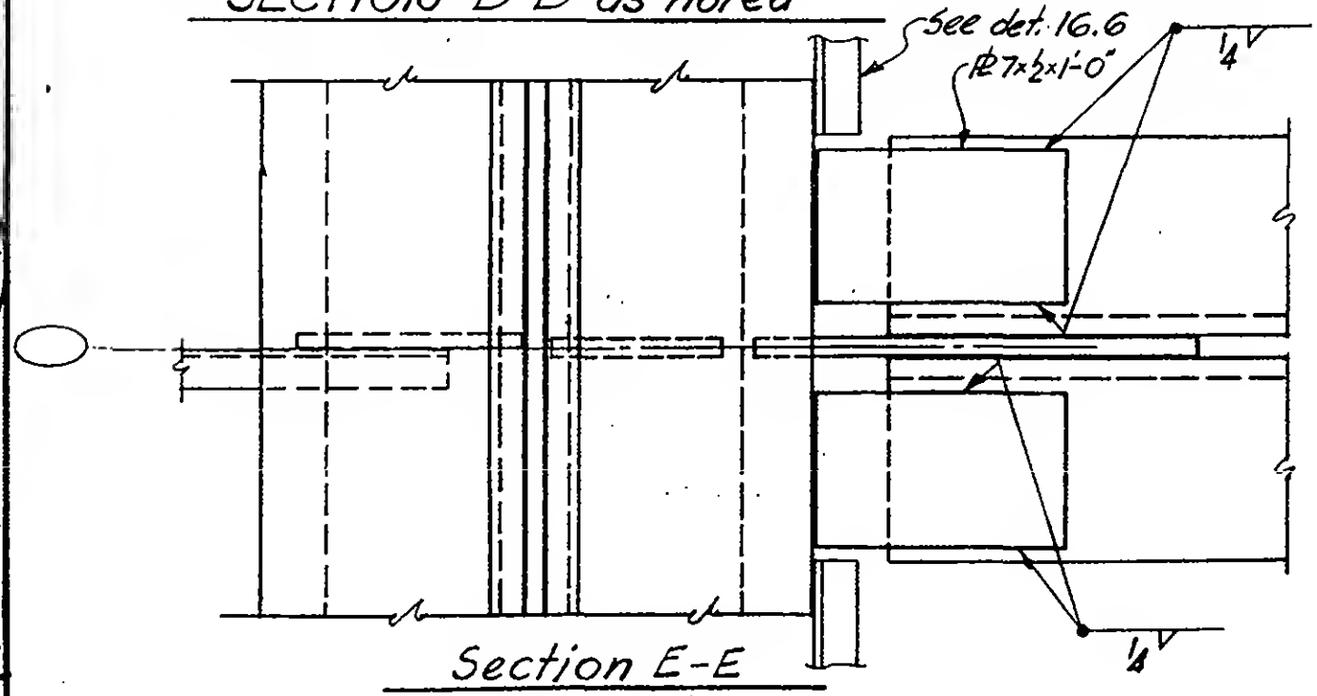

Section E-E

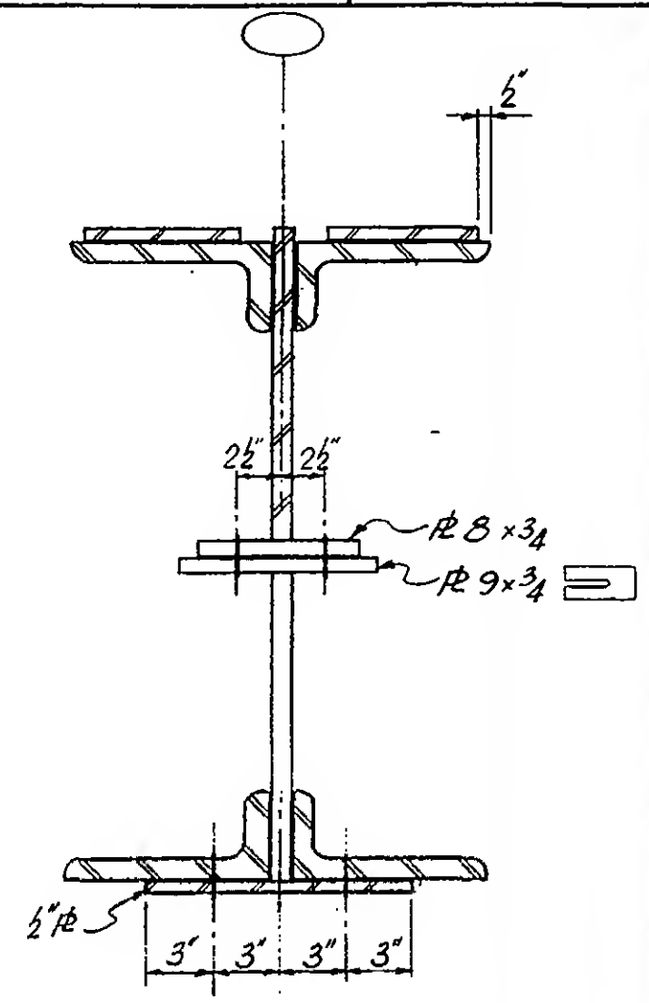

Section F-F

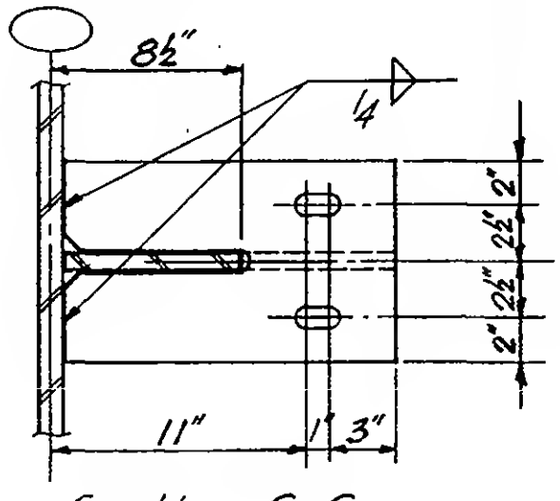

Section G-G

LICENSED PROFESSIONAL ENGINEER — LESLIE E. ROBERTSON — No. 34960 — UNIVERSITY OF THE STATE OF NEW YORK

DESIGNED K. Hwang

DRAWN J. Gricius

REVISED W. Brewer

7-B8-8.14