
SKILLING, HELLE, CHRISTIANSEN, ROBERTSON — Structural & C...

PROJECT: THE WORLD TRADE CENTER | TITLE: FLOOR TRUSS CONNECTION DETAIL | DATE: 12-6-68

REVISIONS


6/13/69

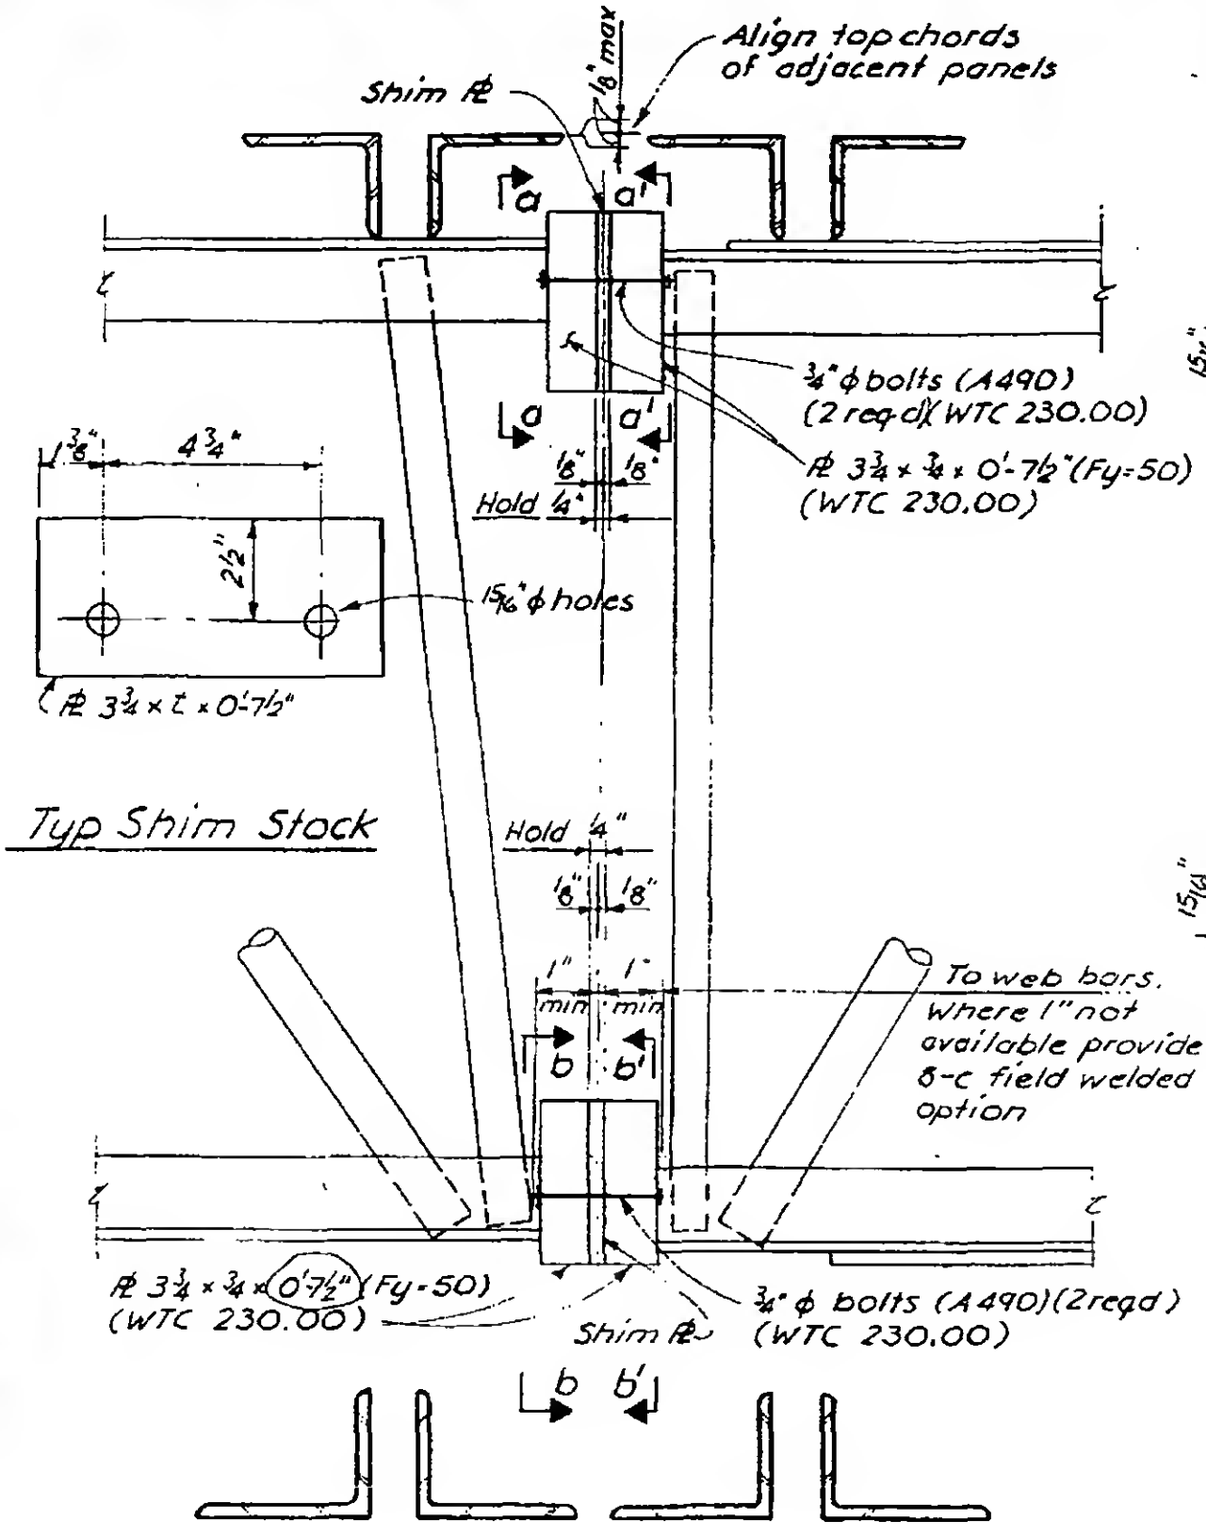

Typ Shim Stock

Conn Detail (8-c)

Field bolted option.

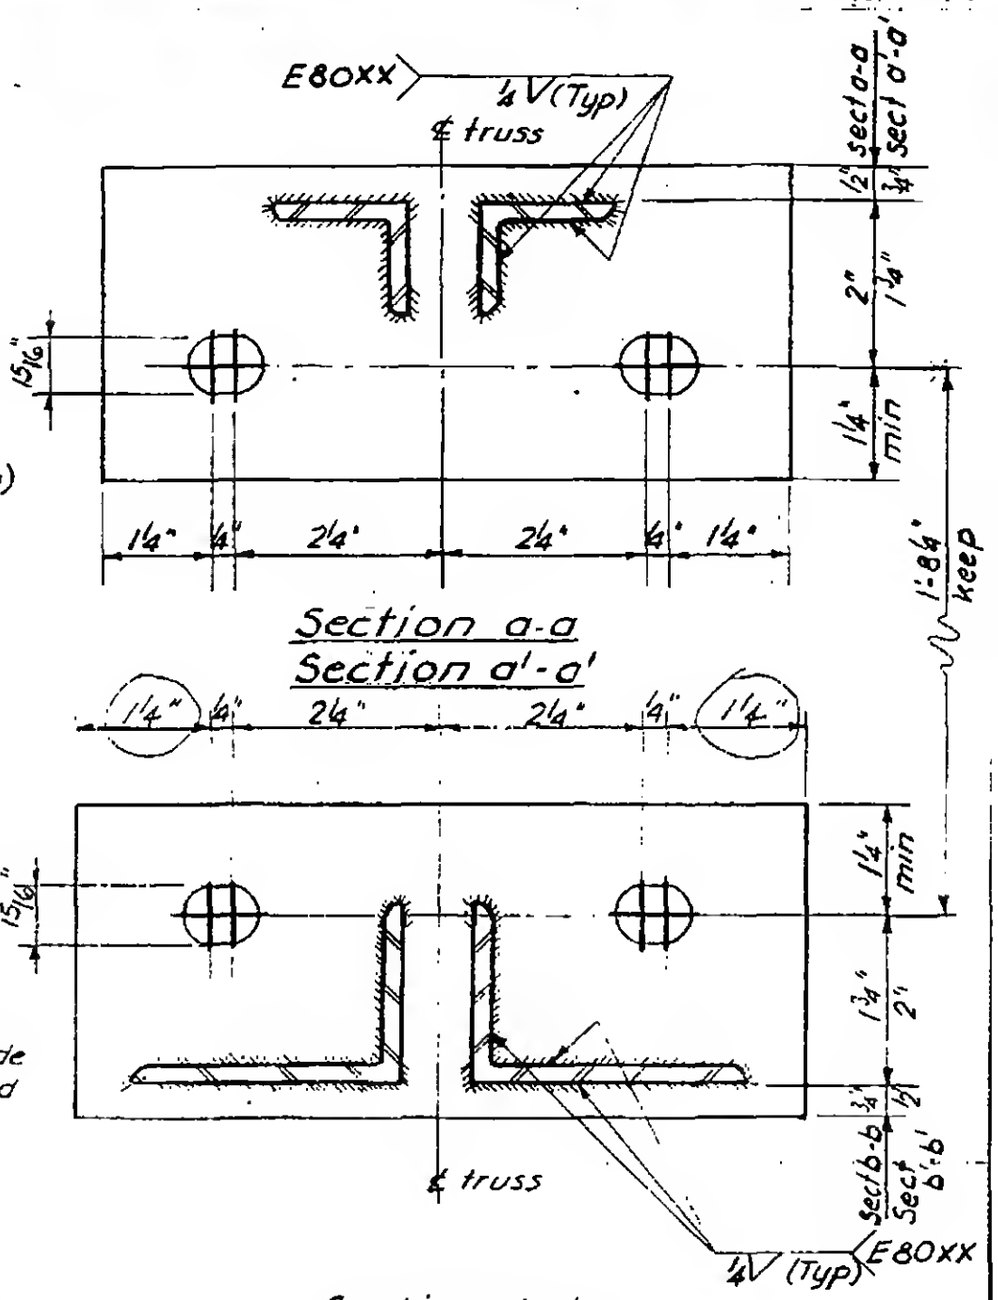

Section a-a

Section a'-a'

Section b-b

Section b'-b'

Notes:

1. Provide hardened washers under both bolt head and nut.
2. Provide shim stock in both 3/16" and ⅛" nominal sizes.

LICENSED PROFESSIONAL ENGINEER — LESLIE E. ROBERTSON — No. 34360 — UNIVERSITY OF THE STATE OF NEW YORK

DESIGNED: I. Roet

DRAWN: F. Smith

REVIEWED: W. Brewer

8-C/2