
0100-3179
WTC1-131-LEEA

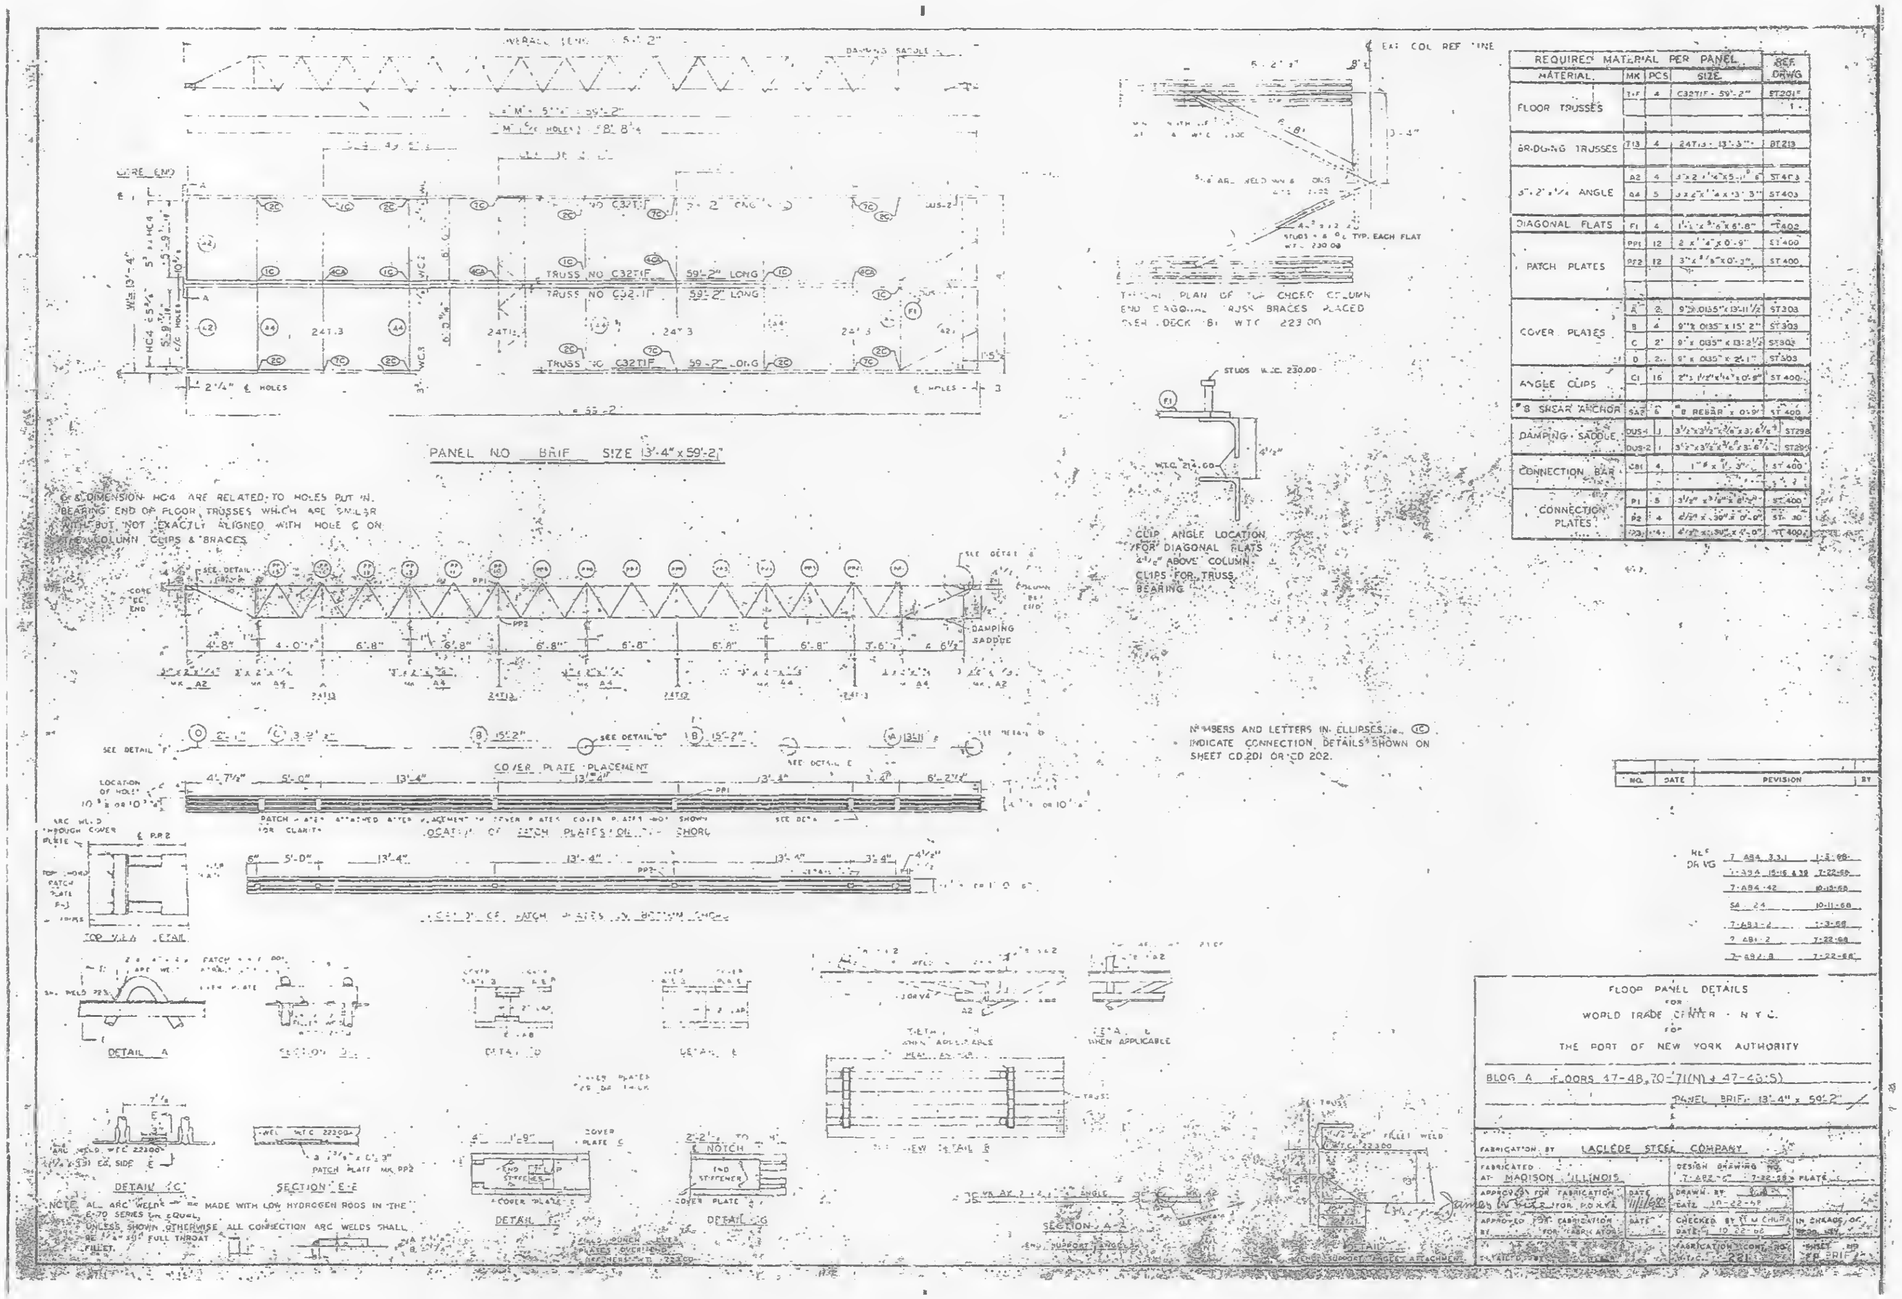

REQUIRED MATERIAL PER PANEL				
MATERIAL	MK	PCS	SIZE	SEE DRWG
FLOOR TRUSSES	T-F	4	C32TIF - 59'-2"	ST201
GRDNG TRUSSES	T13	4	24T13 - 13'-3"	ST213
3"x2"x1/4 ANGLE	A2	4	3"x2"x1/4"x5'-11"	ST403
	A4	5	3"x2"x1/4"x13'-3"	ST403
DIAGONAL FLATS	F1	4	1½"x3/8"x6'-8"	ST402
PATCH PLATES	PP1	12	2"x1'-4"x0'-9"	ST400
	PP2	12	3"x1'-8"x0'-2"	ST400
COVER PLATES	A	2	9"x.0155"x13'-11½"	ST303
	B	4	9"x.0135"x15'-2"	ST303
	C	2	9"x.0135"x13'-2½"	ST303
	D	2	9"x.0135"x2'-1"	ST303
ANGLE CLIPS	C1	16	3"x3½"x4½"x0'-5"	ST400
⌀"B SHEAR ANCHOR	SA2	6	⌀"B REBAR x 0'-9"	ST400
DAMPING SADDLE	DUS-1	1	3½"x3½"x5/16"x3'-6⅞"	ST298
	DUS-2	1	3½"x3½"x5/16"x3'-6⅞"	ST280
CONNECTION BAR	CB1	4	1"⌀x1'-3"	ST400
CONNECTION PLATES	P1	5	3/16"x3½"x8½"	ST400
	P2	4	5/16"x1'-3"x1'-0"	ST400
	P3	4	5/16"x1'-3"x1'-0"	ST400

NO.	DATE	REVISION	BY

REF DRWG		
7-A84-3.3.1	1-3-68	
1-A84-15-16 & 38	7-22-68	
7-A84-42	10-12-68	
SA-24	10-11-68	
7-A83-4	1-3-68	
7-A81-2	7-22-68	
7-A82-8	7-22-68	

FLOOR PANEL DETAILS
FOR
WORLD TRADE CENTER - N.Y.C.
FOR
THE PORT OF NEW YORK AUTHORITY

BLDG A FLOORS 47-48, 70-71(N) & 47-69(S)

PANEL BRIF 13'-4" x 59'-2"

FABRICATION BY LACLEDE STEEL COMPANY

FABRICATED AT MADISON, ILLINOIS		DESIGN DRAWING NO. 7-A82-6 7-22-68 PLATE 1	
APPROVED FOR FABRICATION BY CHIEF ENGINEER FOR PONYA	DATE 11/1/68	DRAWN BY [illegible] DATE 10-22-68	
APPROVED FOR FABRICATION BY FOR FABRICATOR	DATE	CHECKED BY [illegible] DATE 10-22-68	IN CHARGE OF WORK
		FABRICATION CONTRACT NO. WTC-221	SHEET NO. FB BRIF