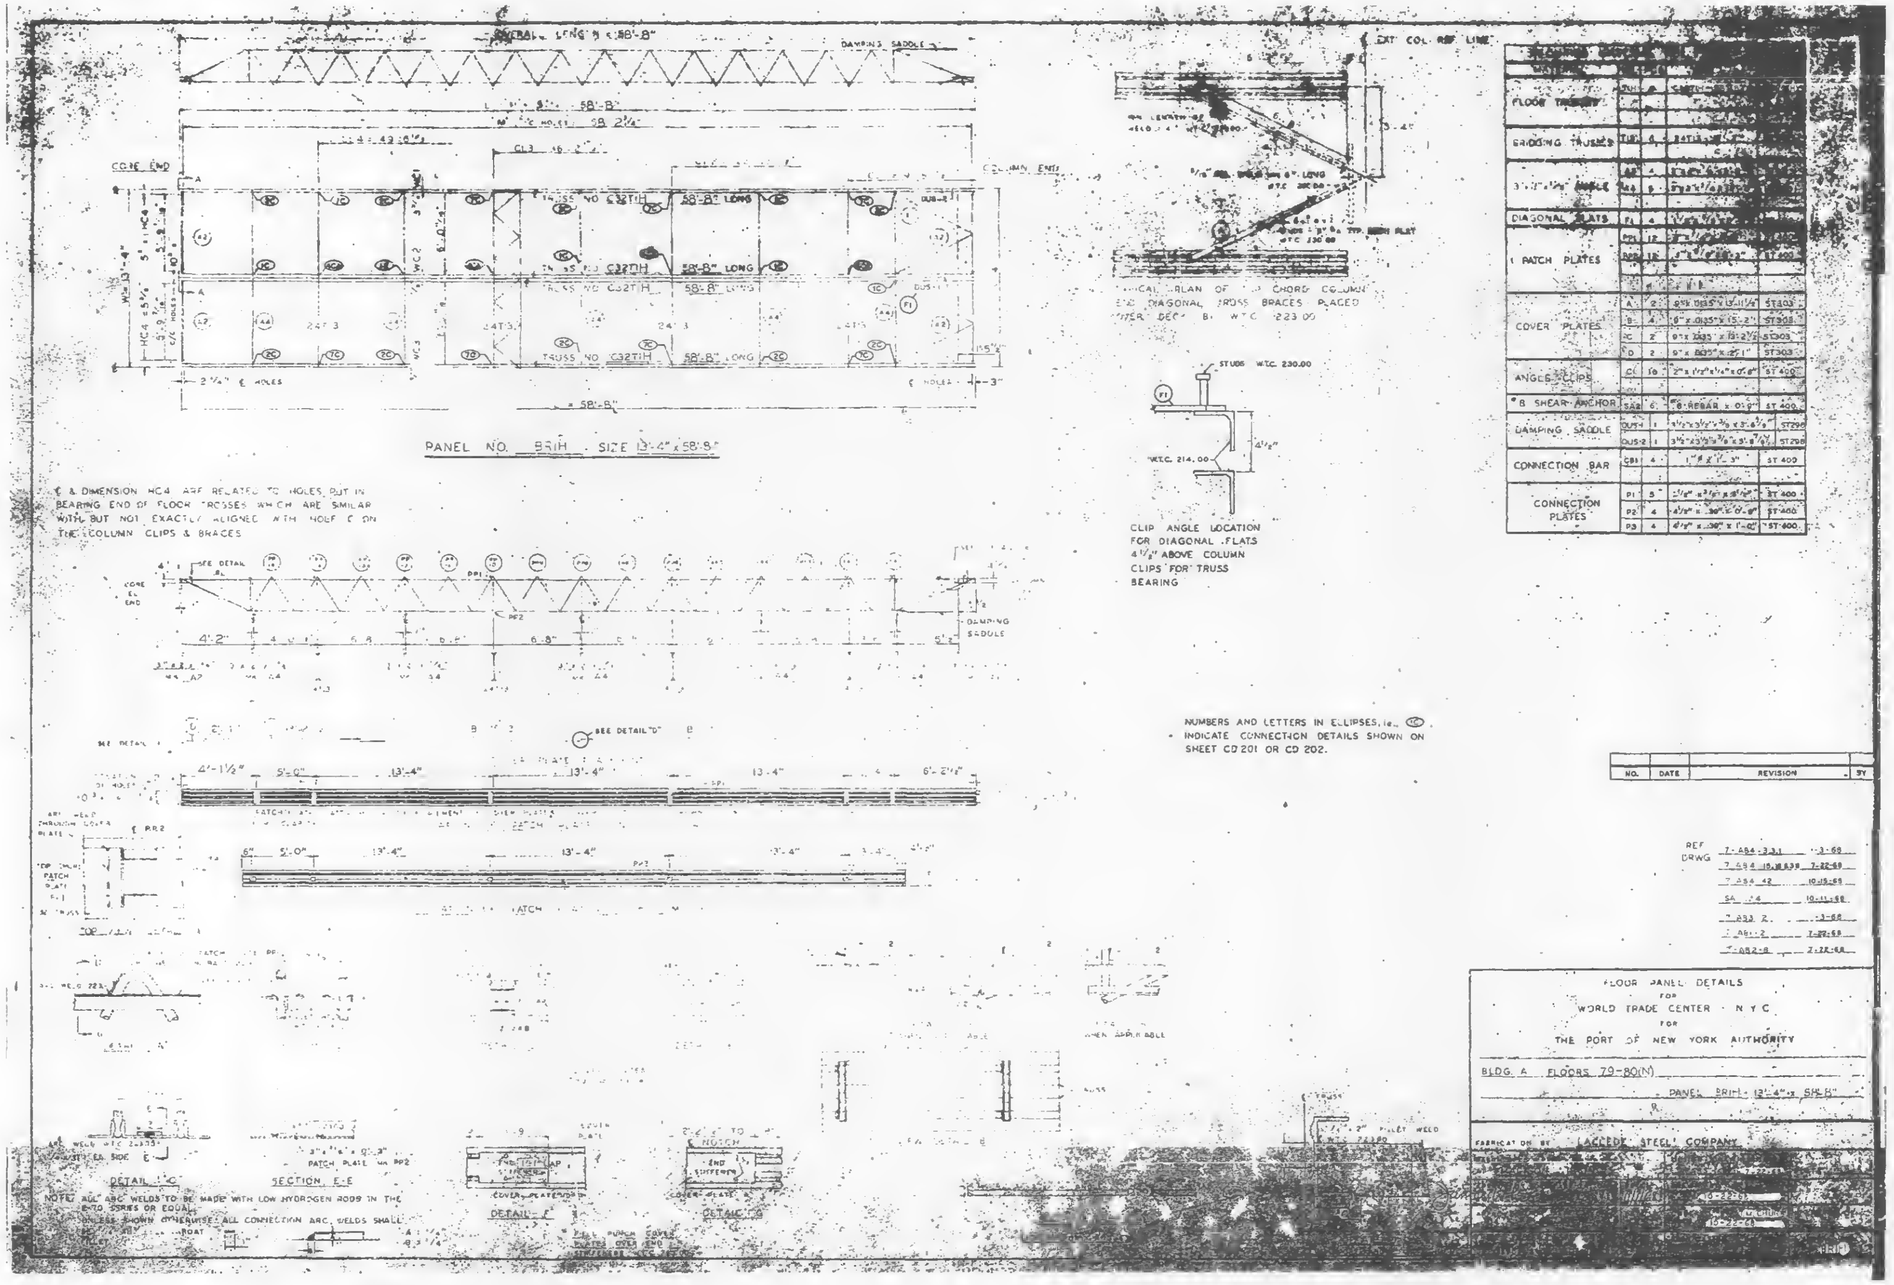


FLOOR TRUSSES	DUS		
BRIDGING TRUSSES	TUS		
	AB		
	AB3		
DIAGONAL FLATS	FL		
PATCH PLATES	PP1		
	PP2		
COVER PLATES	A		
	B		
	C		
	D		
ANGLES CLIPS	CC		
"B" SHEAR ANCHOR	SAB		
DAMPING SADDLE	DUS-1		
	DUS-2		
CONNECTION BAR	CB1		
CONNECTION PLATES	P1		
	P2		
	P3		

NO.	DATE	REVISION	BY

REF DRWG
7-494-3.3.1 1-3-69
7-494-15.18.839 7-22-69
7-494-42 10-15-68
SA-14 10-11-68
7-833-2 1-3-68
7-A81-2 7-22-68
7-A82-8 7-22-68

FLOOR PANEL DETAILS
FOR
WORLD TRADE CENTER · N.Y.C.
FOR
THE PORT OF NEW YORK AUTHORITY

BLDG. A FLOORS 79-80(N)

PANEL B81H - 13'-4" x 58'-8"

FABRICATOR LACLEDE STEEL COMPANY