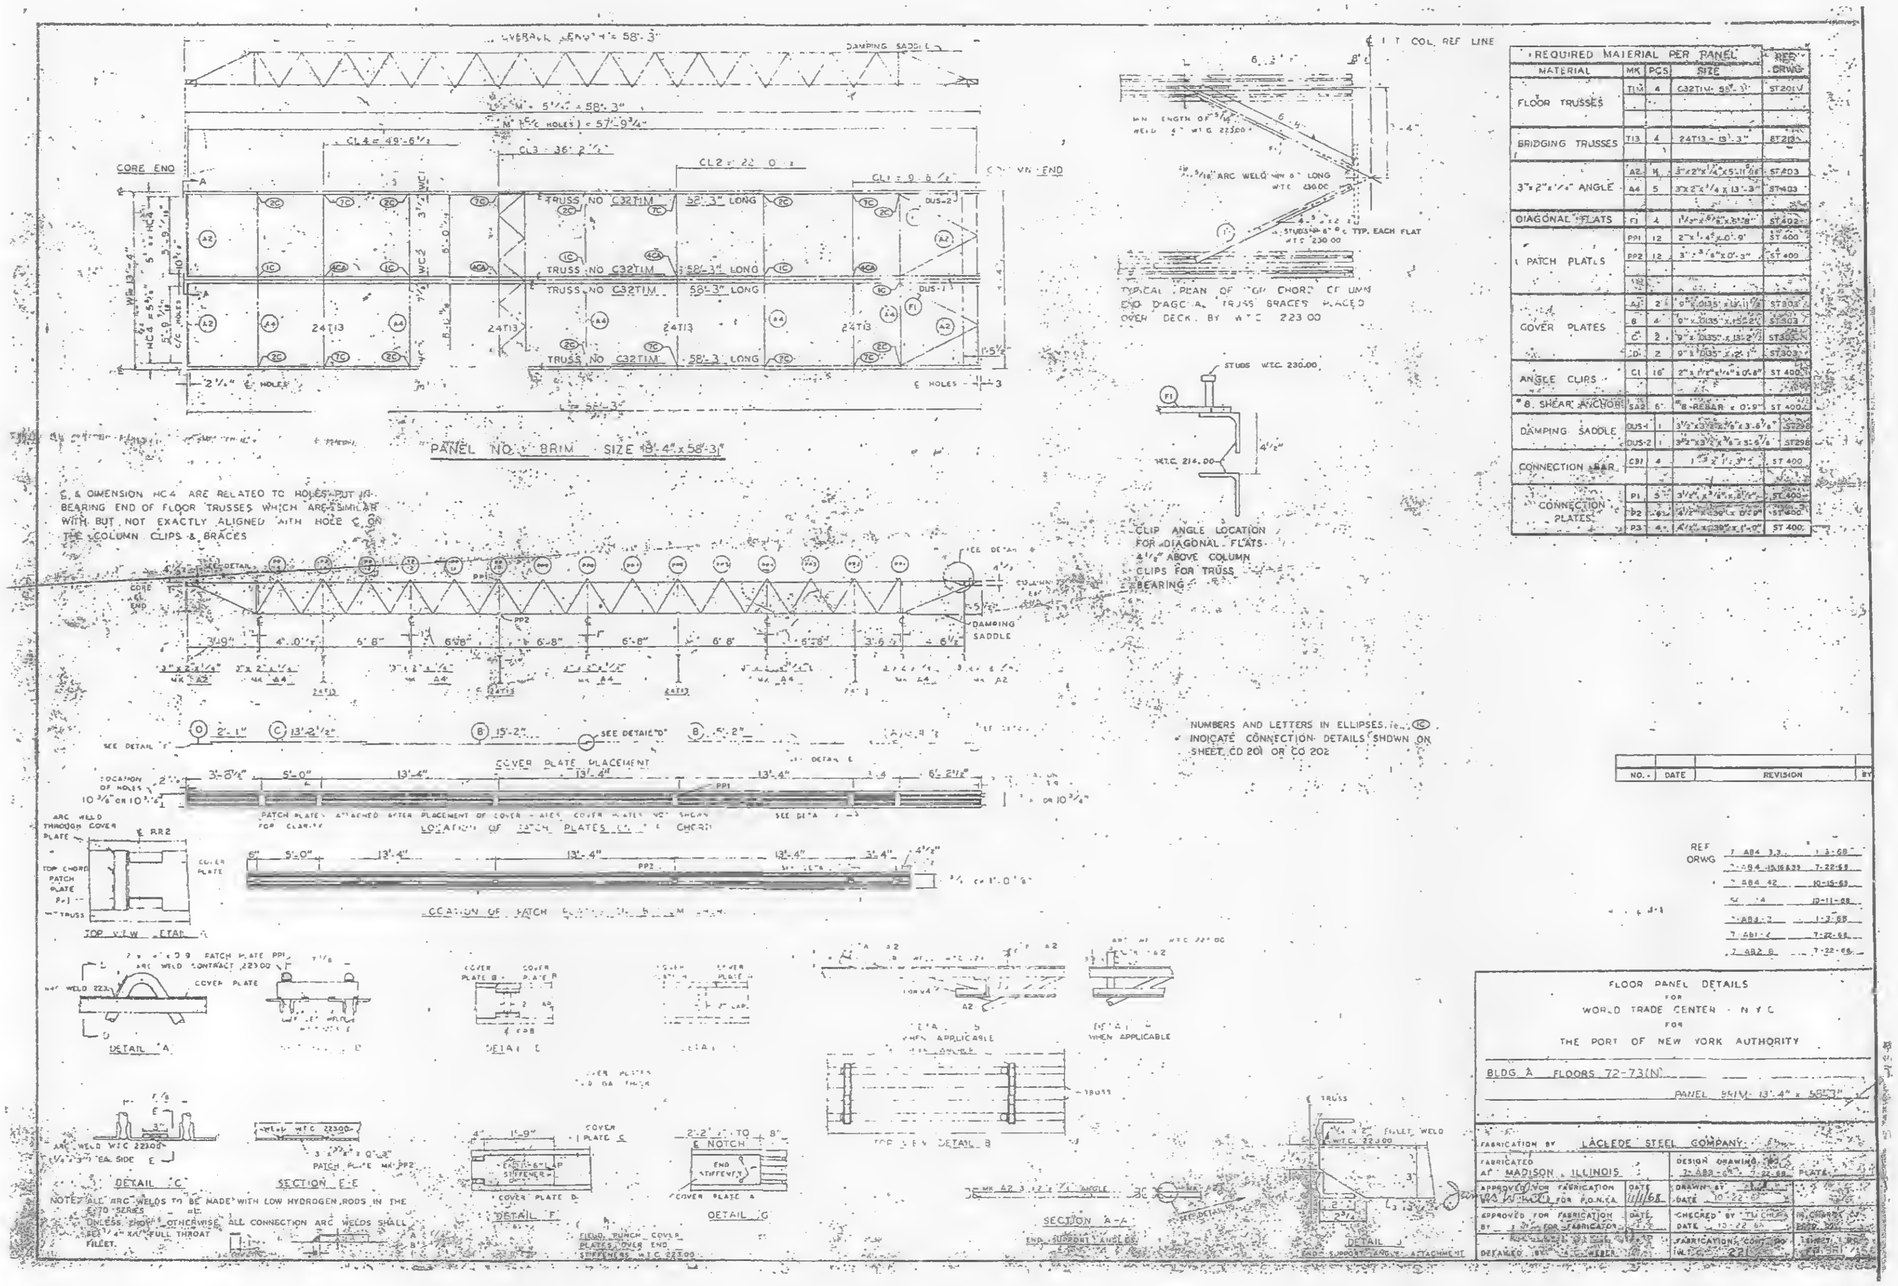


REQUIRED MATERIAL PER PANEL				REF DRWG
MATERIAL	MK	PCS	SIZE	
FLOOR TRUSSES	T13	4	C32T13 - 58'-3"	ST 201
BRIDGING TRUSSES	T13	4	24T13 - 13'-3"	ST 210
3"x2"x1/4" ANGLE	A2	14	3"x2"x1/4" x 5'-11 7/8"	ST 403
	A4	5	3"x2"x1/4" x 13'-3"	ST 403
DIAGONAL FLATS	F1	4	1"x4 1/8"x3'-7 7/8"	ST 402
PATCH PLATES	PP1	12	2"x1'-4 5/8"x0'-9"	ST 400
	PP2	12	3"-3 5/8"x0'-3"	ST 400
COVER PLATES	A1	2	0"x0'-10 3/8"x13'-11 7/8"	ST 303
	B	4	0"x0'-10 3/8"x13'-2 1/2"	ST 303
	C	2	0"x0'-10 3/8"x13'-2 1/2"	ST 303
	D	2	0"x0'-10 3/8"x2'-1"	ST 303
ANGLE CLIPS	C1	16	2"x4"x1/4"x0'-0 3/8"	ST 400
8. SHEAR ANCHOR	SA2	6	8-REBAR x 0'-9"	ST 400
DAMPING SADDLE	DUS-1	1	3"x3"x3/8"x3'-8 7/8"	ST 298
	DUS-2	1	3"x3"x3/8"x3'-8 7/8"	ST 298
CONNECTION BEAR	C31	4	1"x2"x1'-3"	ST 400
CONNECTION PLATES	P1	5	3"x4"x3'-6 1/2"	ST 400
	P2	4	4"x4"x3'-6 1/2"	ST 400
	P3	4	4"x4"x3'-9"	ST 400

NO.	DATE	REVISION	BY

REF DRWG		
T ABA 33	1-3-68	
T ABA 15,16&23	7-22-68	
T ABA 42	10-15-68	
C 4	10-11-68	
T ABA 7	1-2-68	
T ABA 6	7-22-68	
T ABA 8	7-22-68	

FLOOR PANEL DETAILS
FOR
WORLD TRADE CENTER - N Y C
FOR
THE PORT OF NEW YORK AUTHORITY

BLDG A FLOORS 72-73(N)

PANEL 5&1M - 13'-4" x 58'-3"

FABRICATION BY	LACLEDE STEEL COMPANY		
FABRICATED AT	MADISON, ILLINOIS	DESIGN DRAWING NO.	T ABA-6 & T 22-68 PLATE 1
APPROVED FOR FABRICATION BY	WTC FOR P.O.N.Y.A	DATE	11/1/68
APPROVED FOR FABRICATION BY	FOR FABRICATOR	DATE	
DETAILED BY	WEBER	DRAWN BY	DATE 10-22-68
		CHECKED BY	TU CHUNG DATE 10-22-68
		FABRICATOR'S CONT. NO.	21
		SHEET NO.	1 OF 1 SHEETS